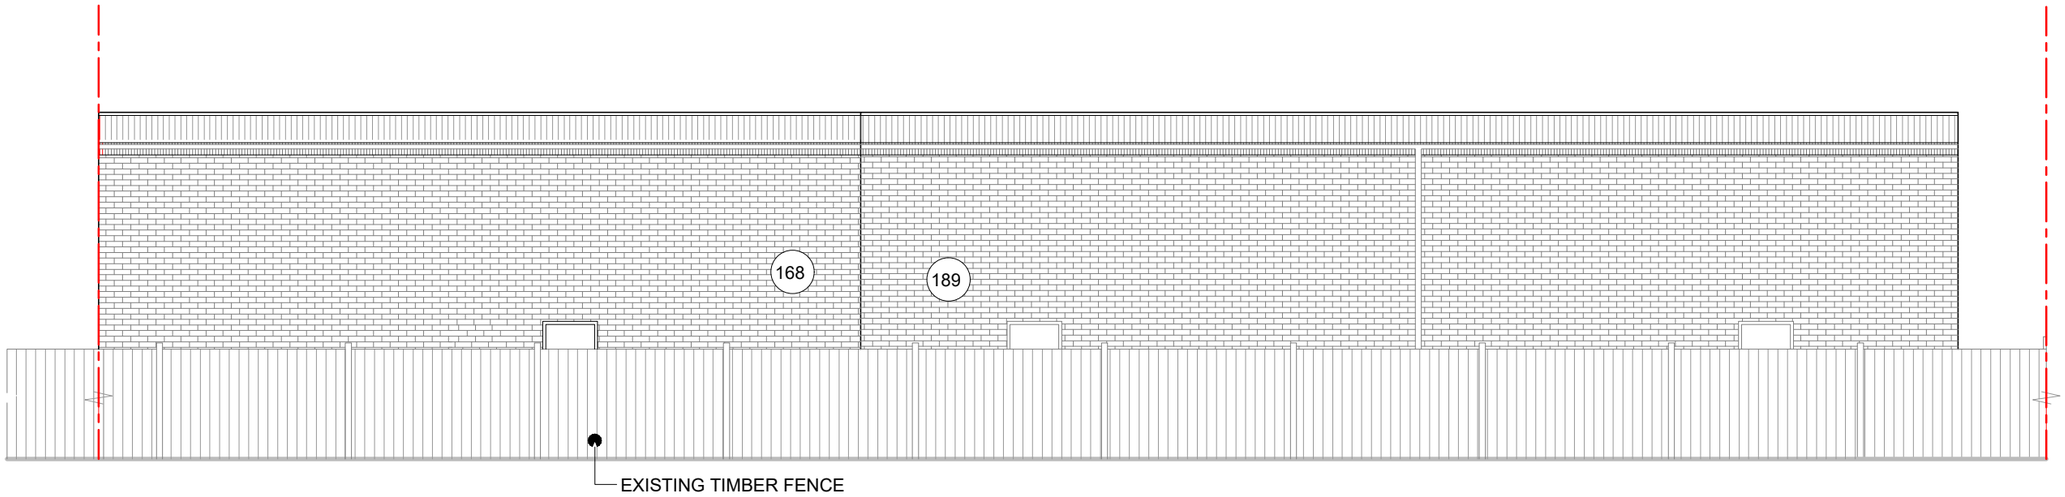

168 - UNIT 5

EXISTING REAR ELEVATION (BOUNDARY FENCE)

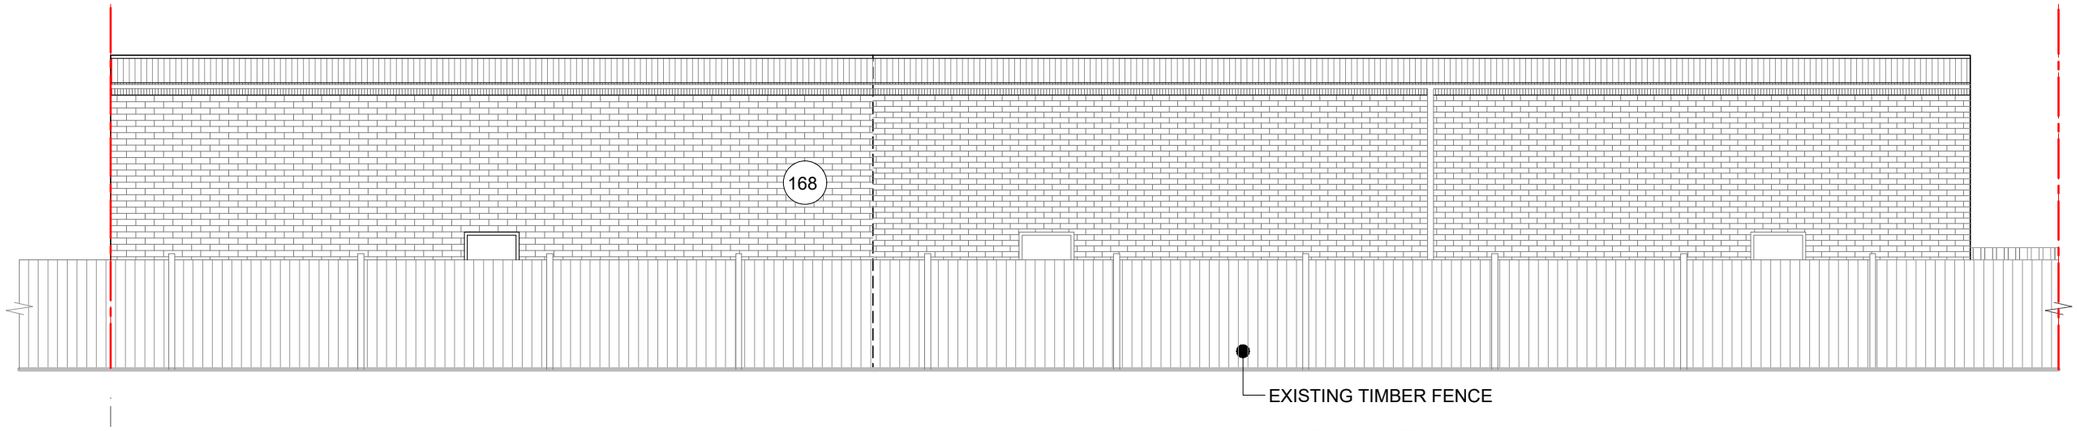

189 - UNIT 5

PROPOSED REAR ELEVATION (BOUNDARY FENCE)
(NO CHANGE)

EXISTING FENCE

AS BUILT FENCE

BOUNDARY LINE

EXISTING TIMBER FENCE

0m 1m 2m 3m 4m 5m

SCALE @ 1:100

NOTES :

Date	Revisions

SJR DESIGN LTD.
(ARCHITECTURAL DESIGN & CONSTRUCTION)

Client: MR. MHD SHAHER AL SADAT

Job Title

168, UNIT 6 PASADENA CLOSE
HAYES
UB3 3NQ

Drawing Title

EXISTING AND PROPOSED REAR ELEVATIONS- BOUNDARY FENCE

Scale: 1 : 100 (A3)

Date: JULY 2026

Checked by: | Drawn by: RS

Drg No. TP/764/11

Rev.