


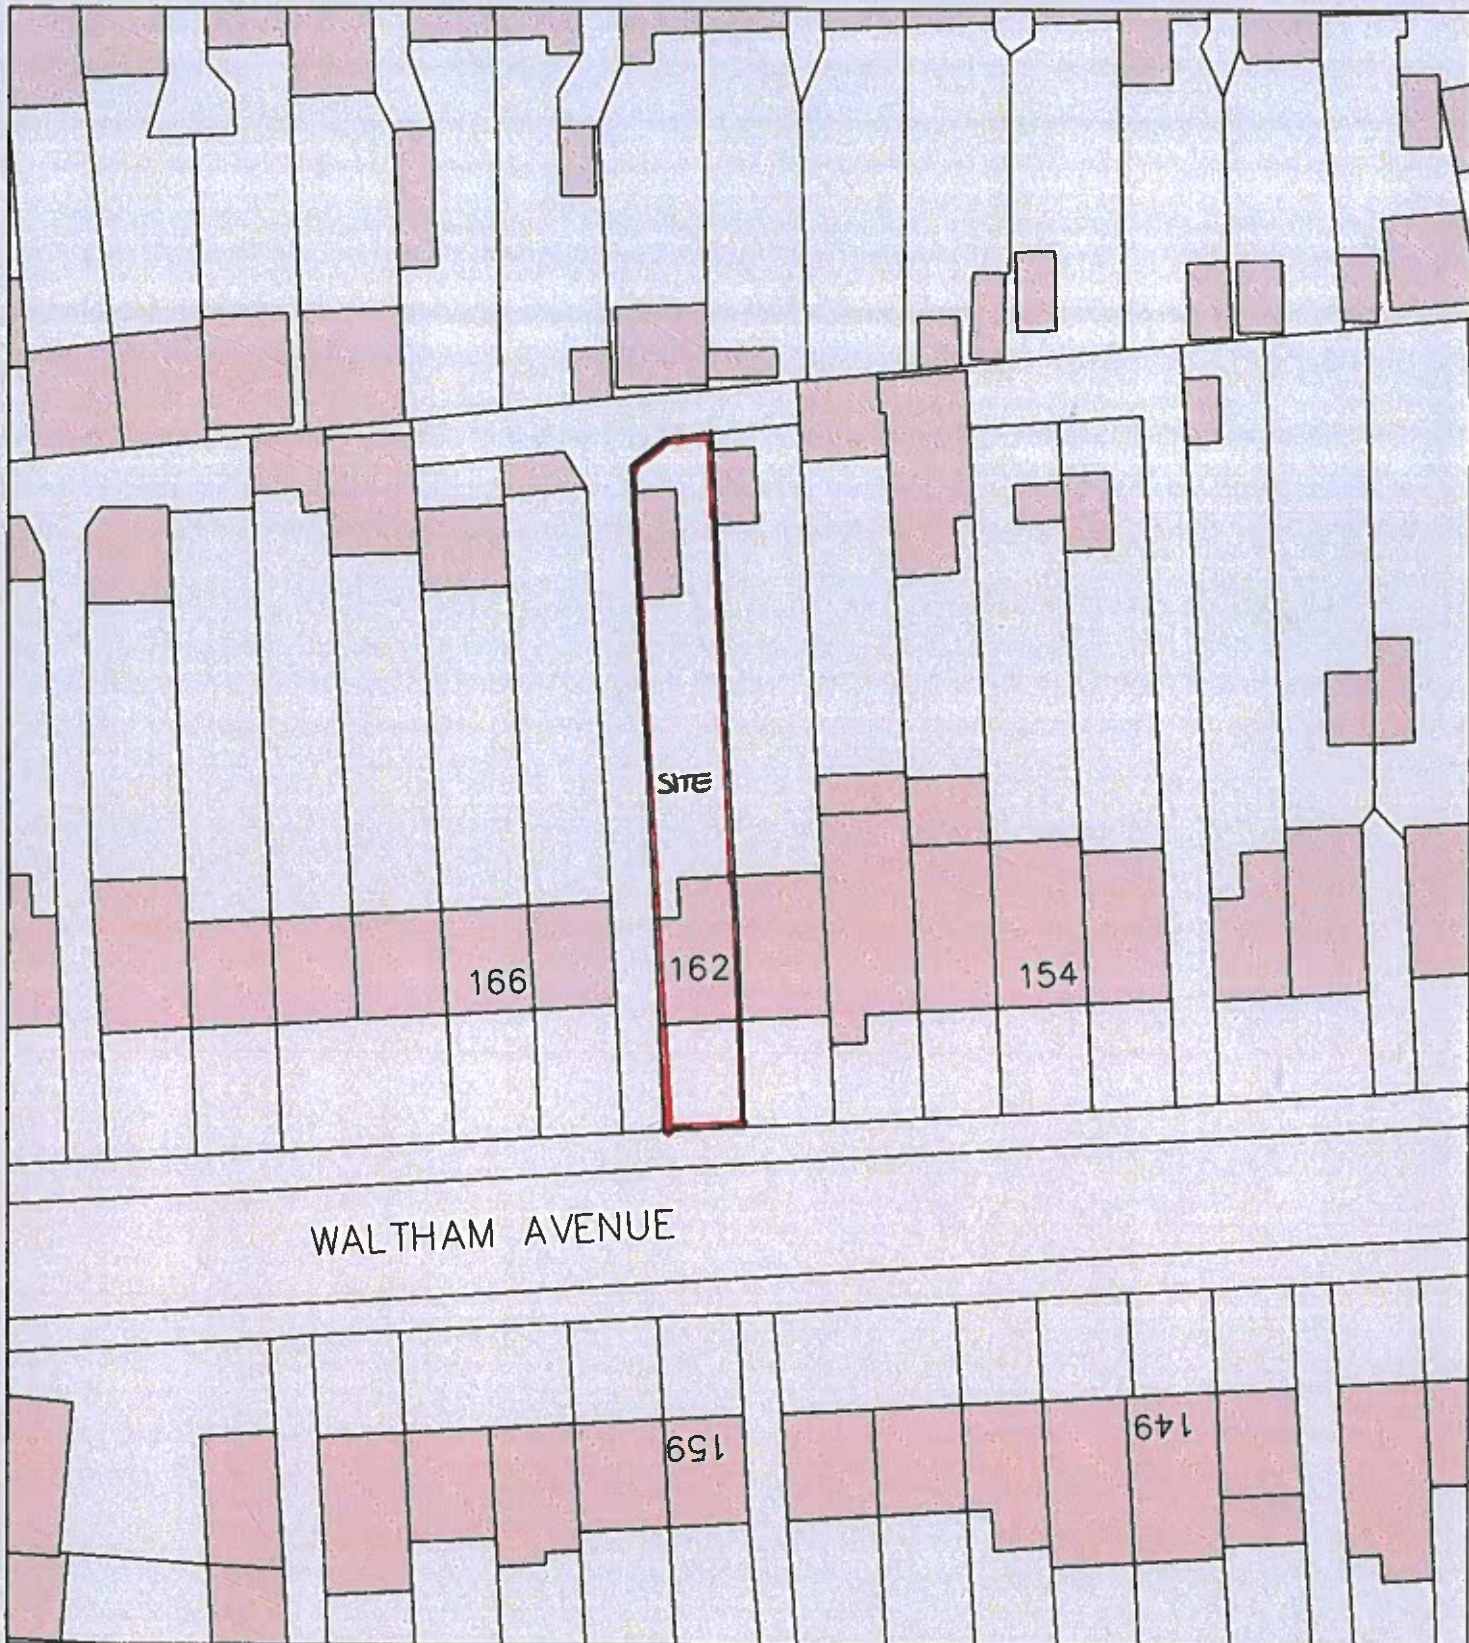

Rev	Revision notes	Initials	Date
1	162 WALTHAM AVENUE HAYES, MIDDLESEX, UB3 1TE		
Description LOCATION PLAN		Scale 1:1250 @ A4	Drawn by:
		Date MAY 2021	
Drawing Number 544/PLC/01			Rev