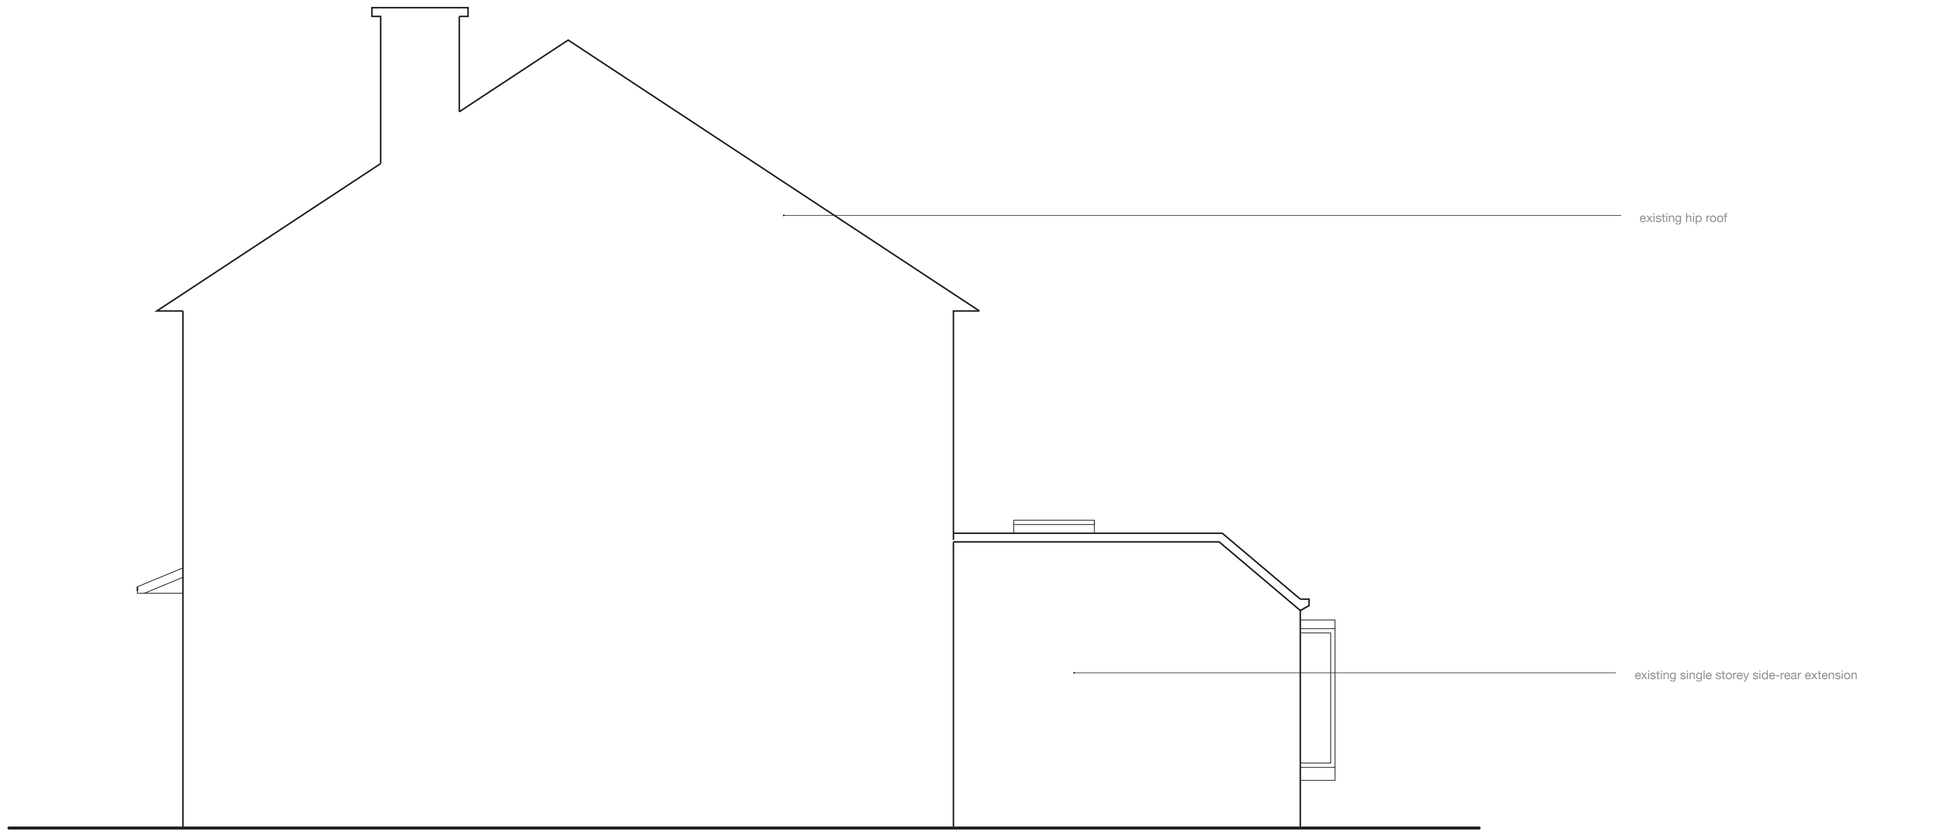

0 1.0 2.0 3.0 4.0 5.0 m

1:50 @ A3
CR1/ELE/003

14 Campden Road, ICKENHAM
Existing Side Elevation 2
April 2026

drawn by
Devan Mistry *PG DipArch ARB RIBA*
Chartered Architect