plot boundary

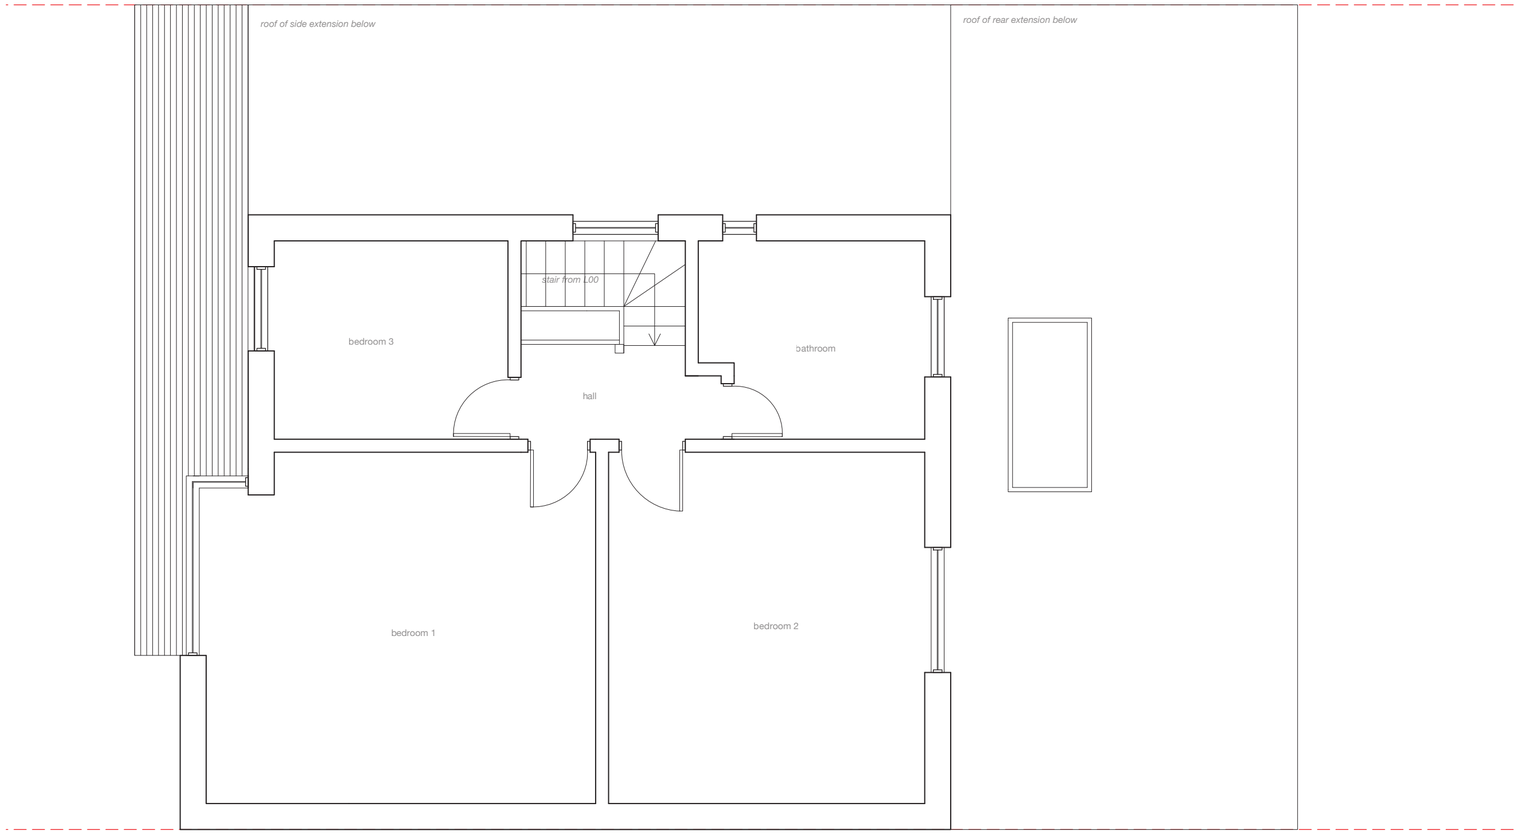


plot boundary

0 1.0 2.0 3.0 4.0 5.0 m

1:50 @ A2
CR1/PLN/001

**14 Campden Road, ICKENHAM**
Existing First Floor Plan
April 2026

drawn by
Devan Mistry *PG DipArch ARB RIBA*
Chartered Architect