




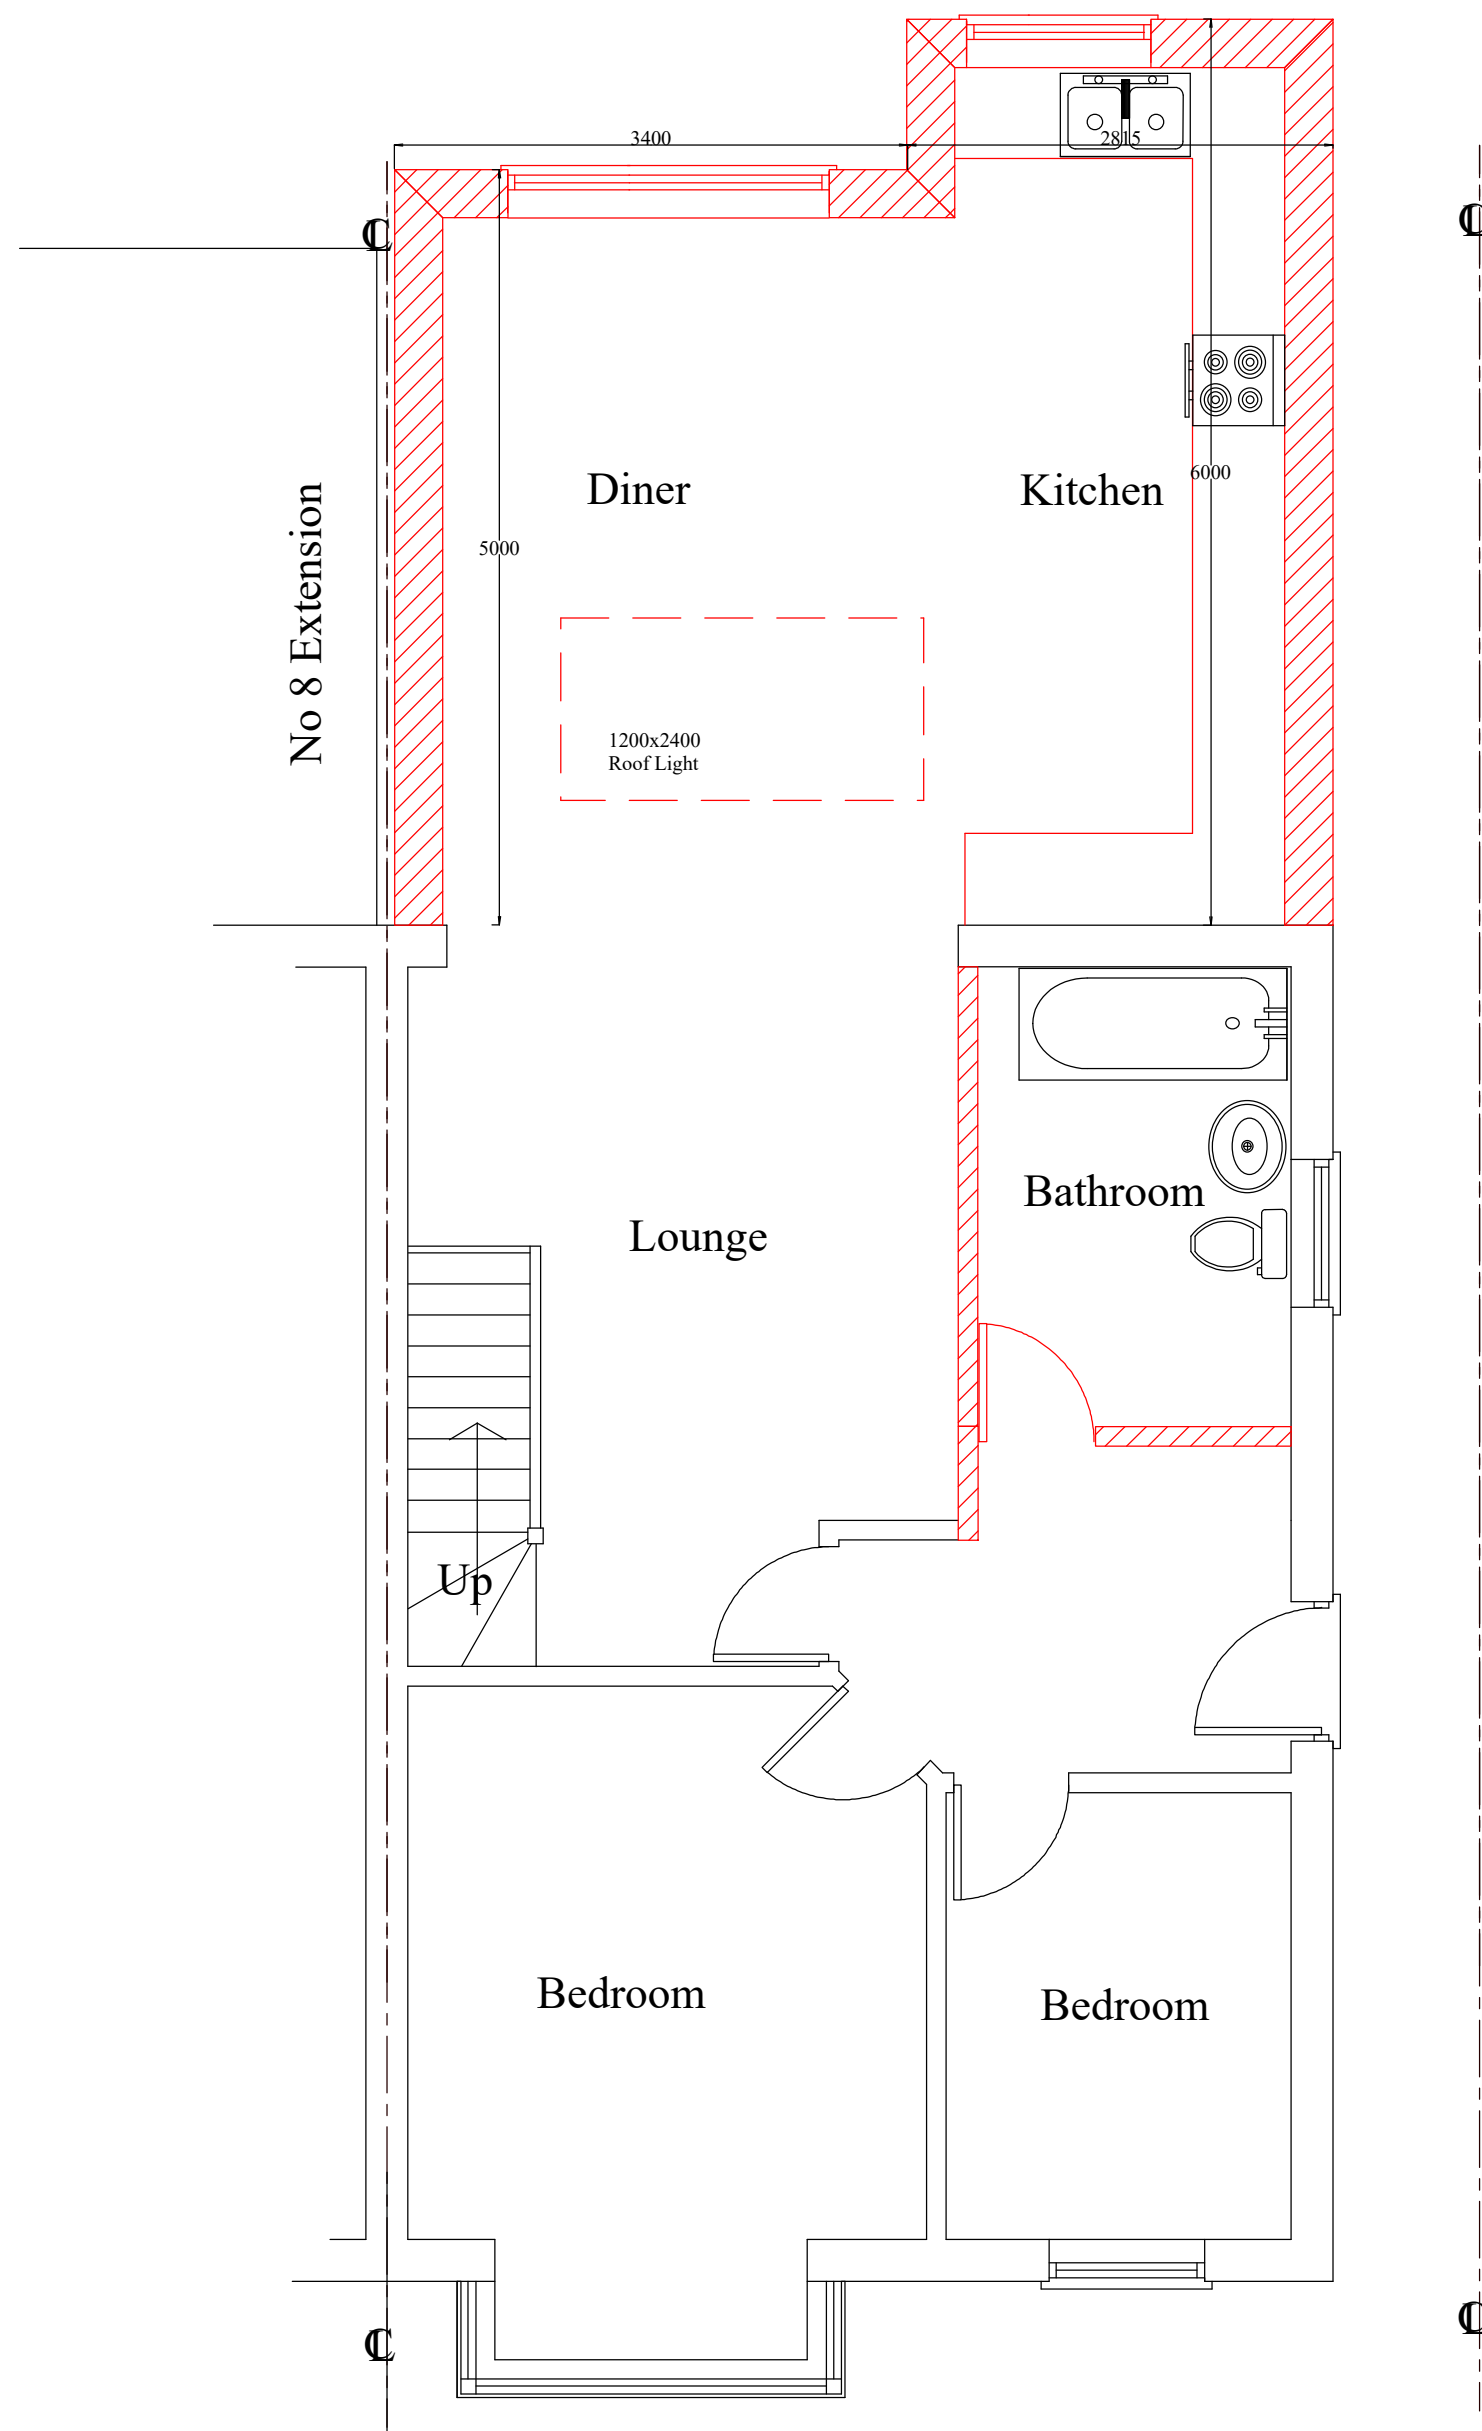

PROPOSED GROUND FLOOR PLAN

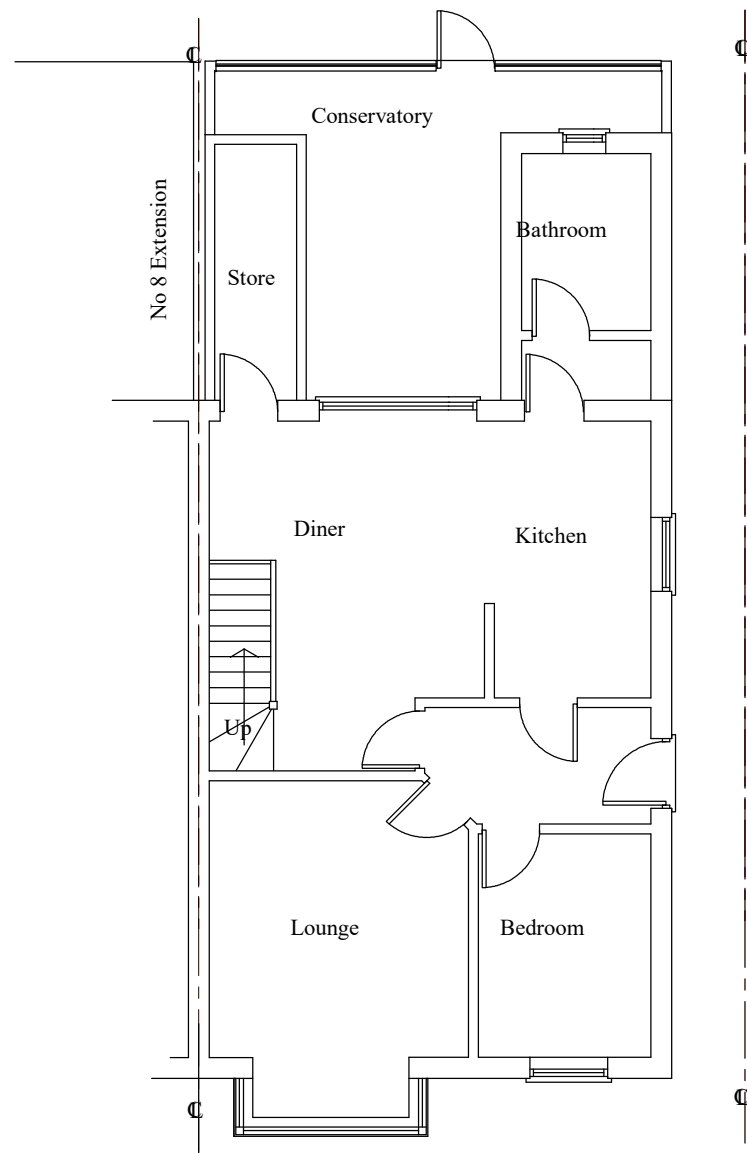

EXISTING GROUND FLOOR PLAN

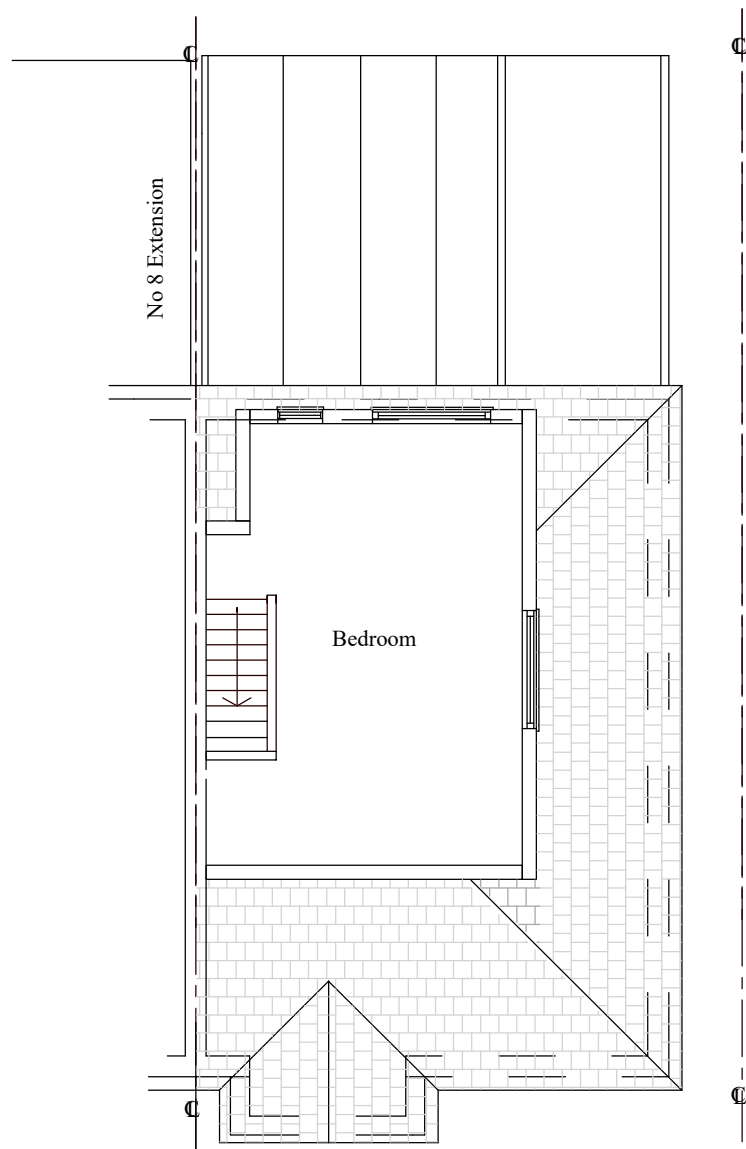

EXISTING LOFT FLOOR PLAN

Notes;

- 1 This drawing is a copy right of Line Design Ltd
- 2 All dimensions must be checked before commencement of any works
- 3 Do Not scale of the drawing
- 4 This drawing may not be copied without prour approval from Line Design Limited
- 5 All building works to comply with Building regulations
- 6 These drawings are prepared taking pre-construction design as to CDM 2015 regulations. The client is required to comply with pre-construction and construction phase of the CDM 2015 regulaions
- 7 Contractor to check all specifications and drawings prour to commencement of works and infor the client of any discrepencies.
- 8 Refer to structural, mechanical, electrical specifications and clients instructions

Issue | Planning | Date; 14/07/19

Drawing; 6 Pinkwell Avenue,
Hayes, UB3 1NG

Project; Single Storey rear
extension

Scale 1/50,100 | Drw No P601

Date July 2019 | Rev

Dwn MK | Size A2

Line Design Ltd | Tel: 05601 941254 - Mobile 07904 579357,
email: nkal51@hotmail.co.uk

Scale 1/100 0m 2m 4m 6m 8m 10m | Scale 1/50 0m 1m 2m 3m 4m 5m