EXISTING FRONT ELEVATION

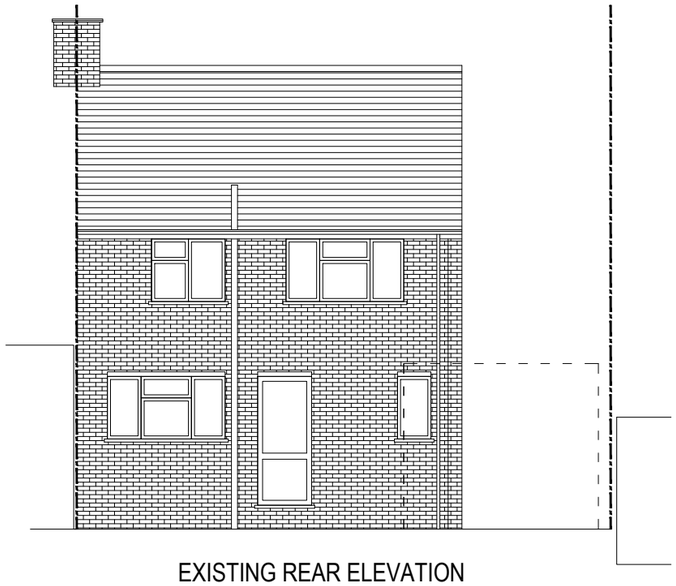

EXISTING REAR ELEVATION

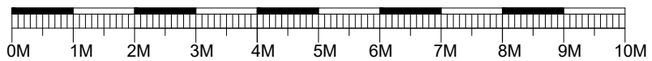

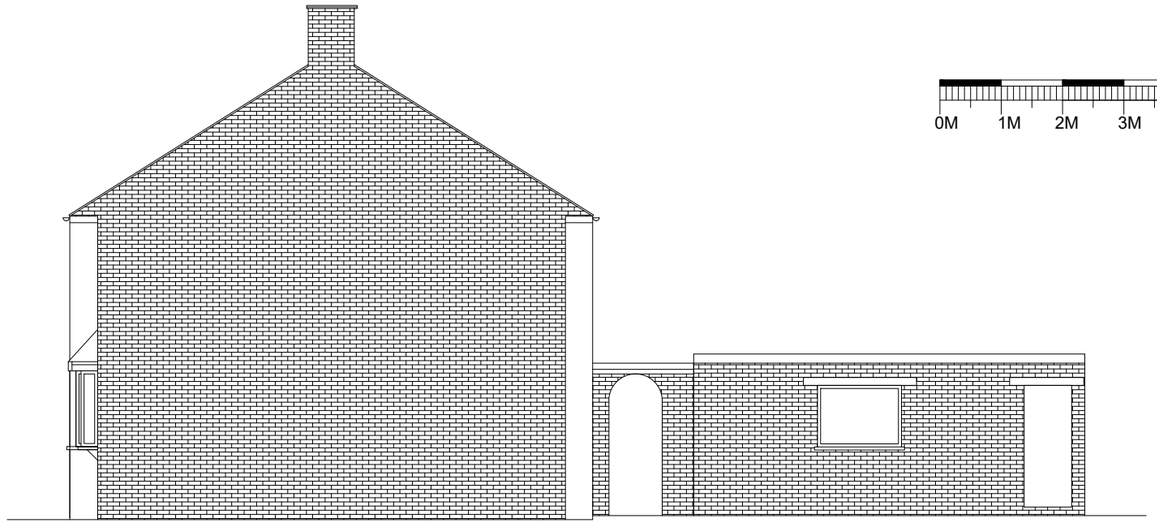

EXISTING SIDE ELEVATION

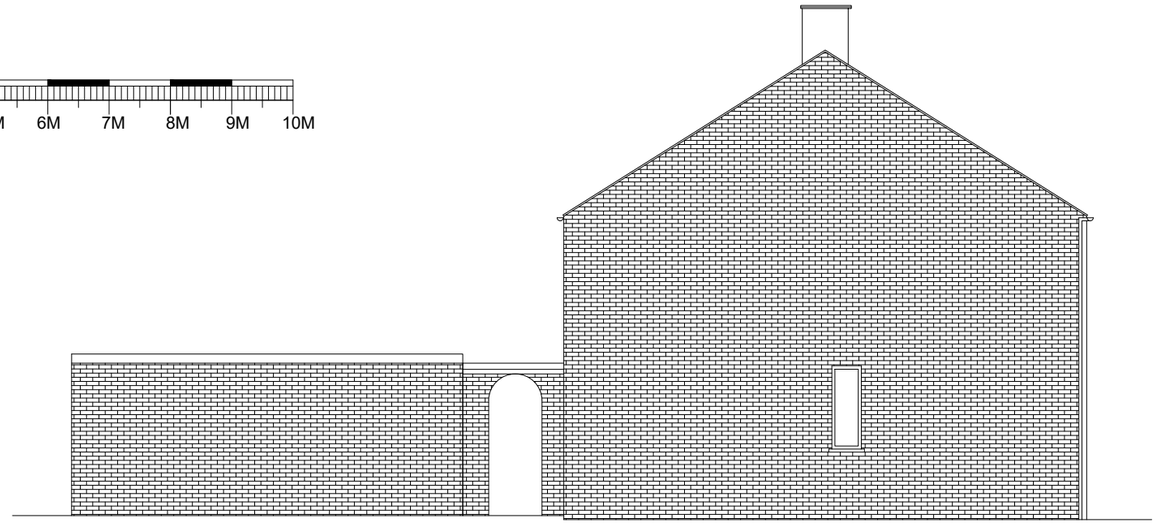

EXISTING SIDE ELEVATION

No.	DESCRIPTION	DATE

KALSI DESIGN
Architectural & Building Control Plans
& Structural Design Services
20 Harrowdene Road
North Wembley, Middlesex, HA0 2JB.
Tel: 07930966049 Email: gskalsi@btinternet.com

NOTES:

NOT FOR CONSTRUCTION

Client: Mr R Gill

Job Title: 37 Rowan Road West Drayton UB7 7UD

Scale: 1:100

Size: A3

Drawn by: GSK

Date: JUNE 2023

Drawing Title: EXISTING ELEVATIONS

Drawing No.: 1339 P 03