




E X I S T I N G

NOTE:

- ORIGINAL EXISTING DOORS RETAINED
- NEW DOORS TO MATCH ORIGINAL DOORS
- EXISTING WINDOWS TO BE RETAINED AND REFURBISHED WHERE NECESSARY
- PROPOSED SASH WINDOWS TO MATCH EXISTING
- EXISTING CAMERAS, SERVICES AND CABLING REMOVED
- PLASTIC PIPEWORK TO BE REPLACED WITH CAST METAL
- SNORKEL BOILER FLUES TO BE REPLACED WITH DISCREET FLUES
- OBSCURED GLAZING TO BE TRADITIONAL ETCHED GLASS

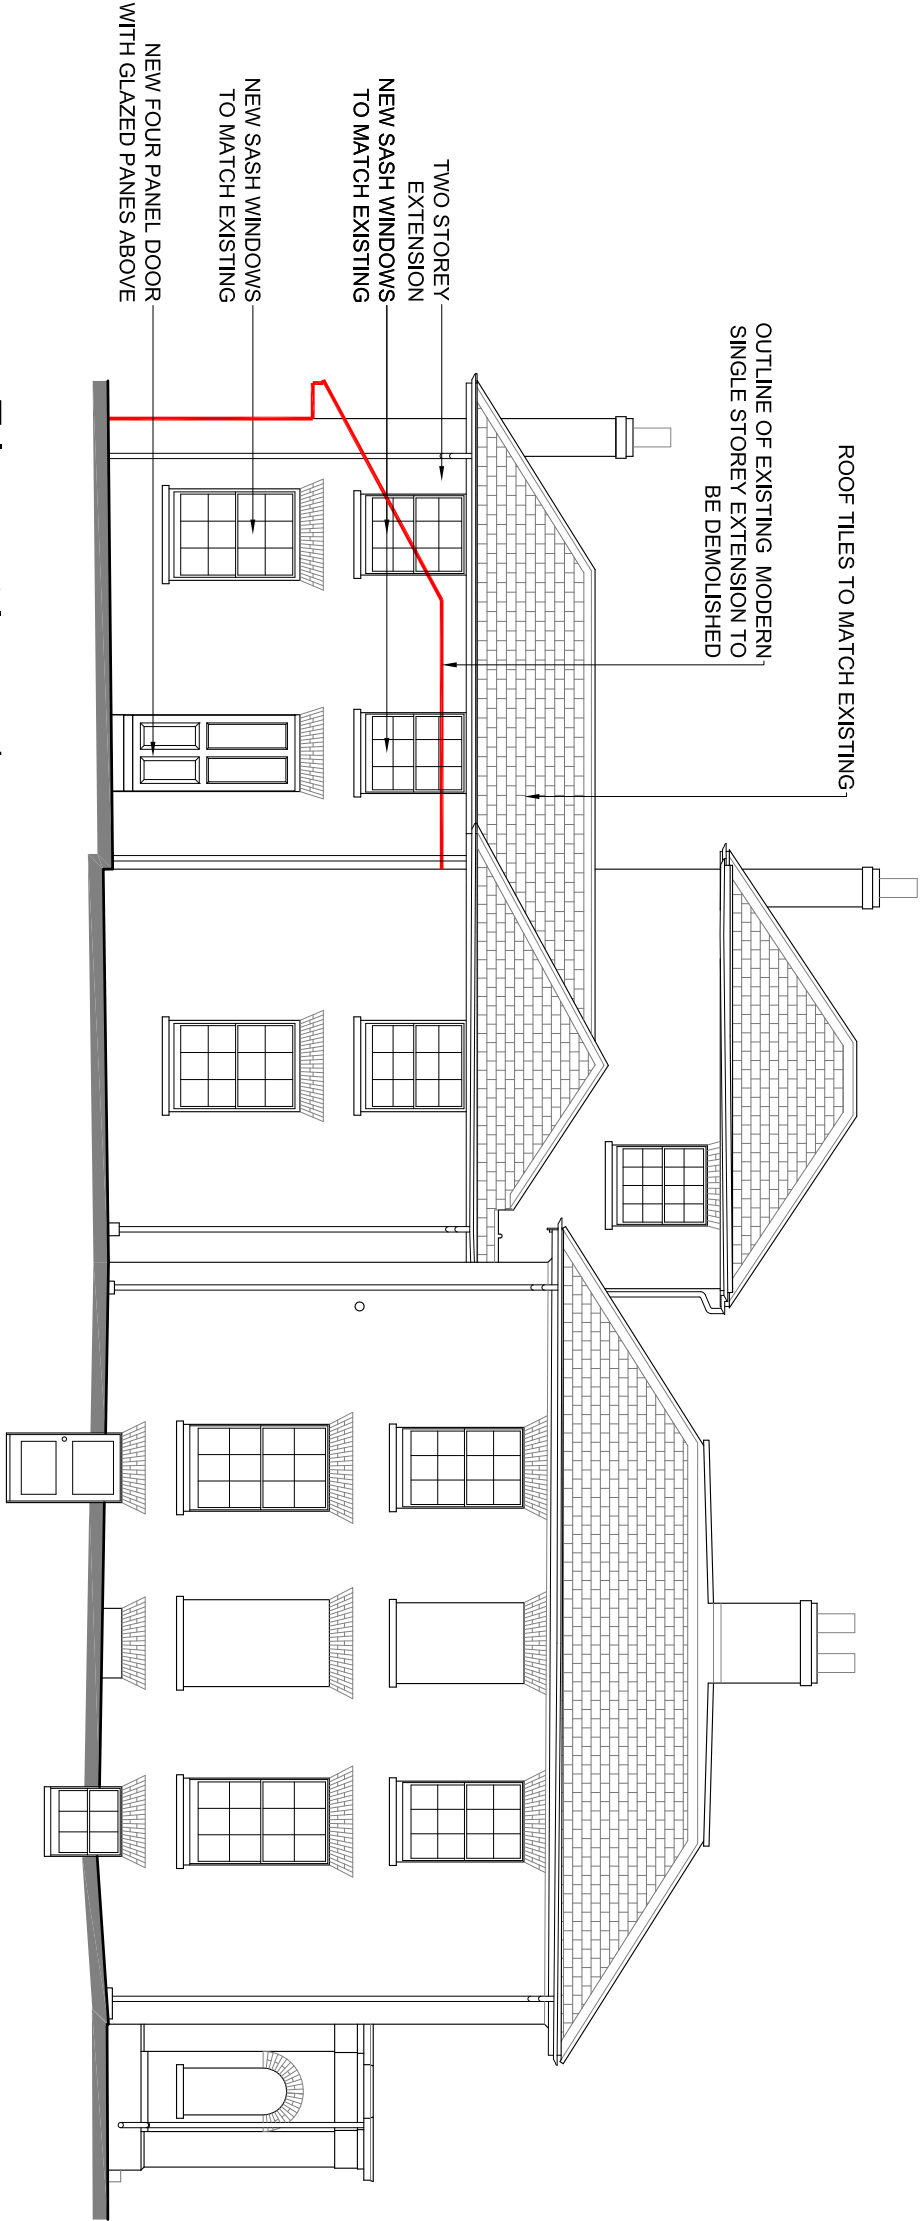

Elevation 1

Datum Line 23.00m

P R O P O S E D

A - 6-12-18 Additional notes added, amendments to roof

Rev: | Date: | Details

Project:

Content:

North:

Notes:

Manor Court
High Street
Harmondsworth

P R O P O S E D
Manor Lodge
Elevations 1

Drawn By: TH
Date: APR15
Scale: 1:100@A3
Rev: -

Figured dimensions to be used in preference to scale.
The Architect's drawings are to be used in preference to the Architect's instructions in respect of any discrepancy revealed before work is put in hand.
Description or illustration of proprietary systems or products is not to be taken as licence in respect of patents or copyright involved or royalties due.
All rights in drawing and design are reserved to the Architect.
Copyright in this drawing is reserved to the Architect.
This drawing may be reproduced without the Architect's permission.
Subject to survey

The Old School House Bridge Road Hunton Bridge
Kings Langley Hertfordshire WD4 8RQ
T 0 1 9 2 3 2 6 7 4 8 8
w a k e l i n - a d m i n @ w a k e l i n . c o . u k
w w w . w a k e l i n . c o . u k

© Wakelin Associates 2017



Wakelin Associates
Architects

MC/17/L06A