



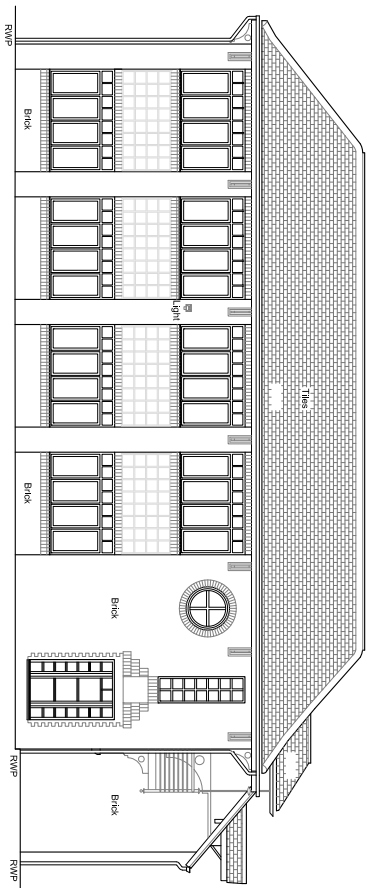

Elevation 1

EXISTING

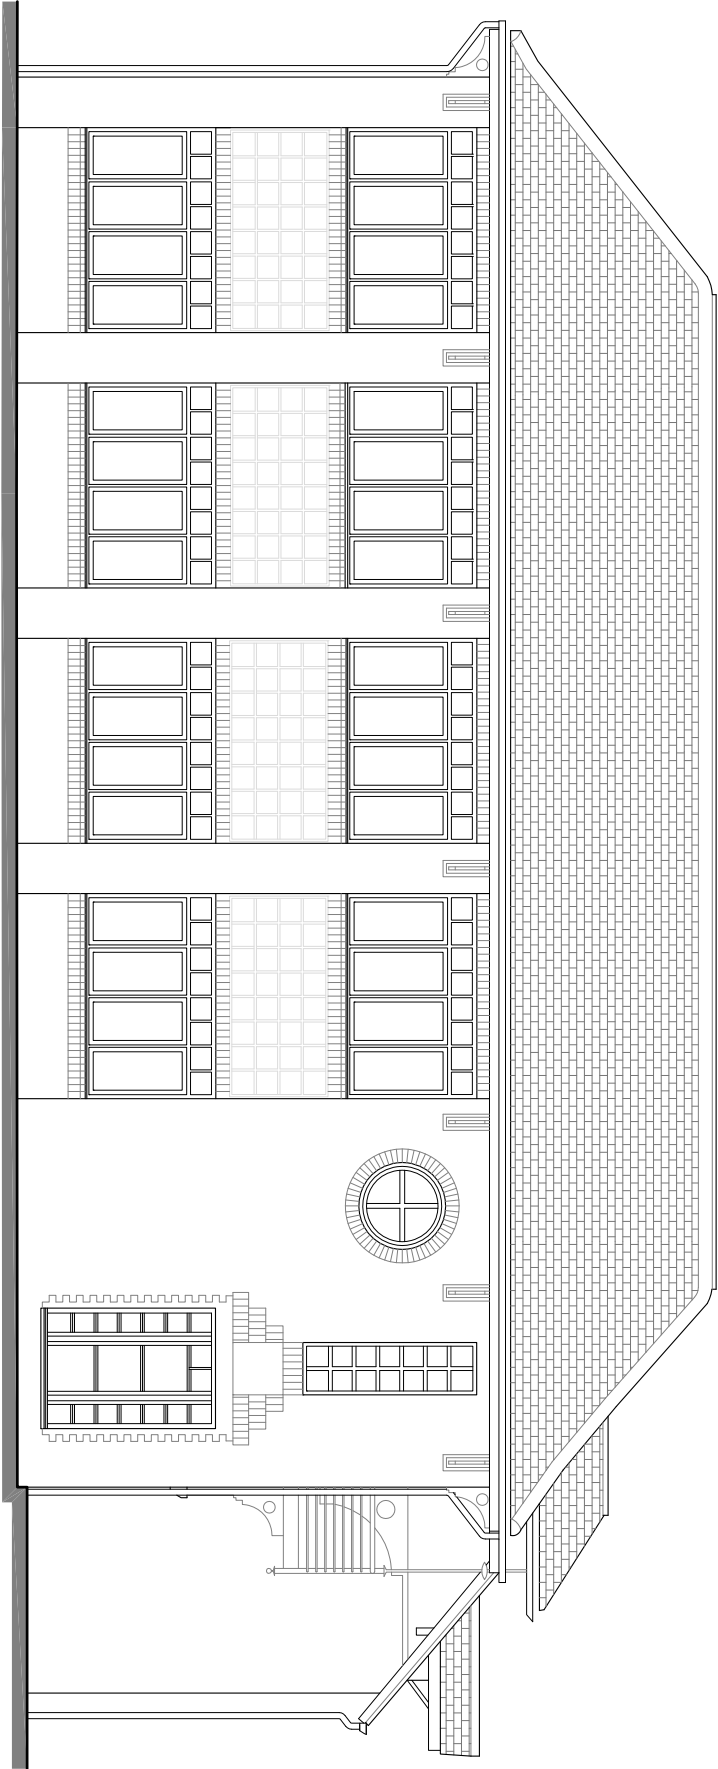

Elevation 1

Datum Line 23.00m

PROPOSED

Rev	Date	Details
Project:		
Manor Court		
High Street		
Harmondsworth		
Content:		
P R O P O S E D		
Stables Office Block		
Elevations 1 South Facing		
North:		
Drawn By: TH		
Date: APR15		
Scale: 1:100@A3		
Rev: -		
Notes:		
Figured dimensions to be used in preference to scaled. The architect is not responsible for any discrepancy revealed before work is put in hand. Description or illustration of proprietary systems or products is not to be taken as licence in respect of patents or copyright involved or royalties due. All rights in drawing and design are reserved to the Architect. Copyright in this drawing is reserved to the Architect. No part of this drawing may be reproduced without the Architect's permission. Subject to survey		

The Old School House Bridge Road Hunton Bridge
Kings Langley Hertfordshire WD4 8RQ
T 0 1 9 2 3 2 6 7 4 8 8
w a k e l i n - a d m i n @ w a k e l i n . c o . u k
w w w . w a k e l i n . c o . u k
© Wakelin Associates 2017



Wakelin Associates
Architects

MC/17/L12

