

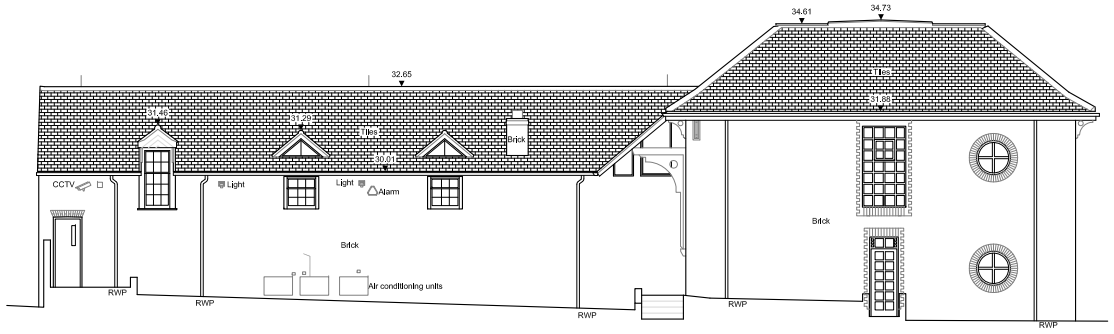


EXISTING

Elevation 2

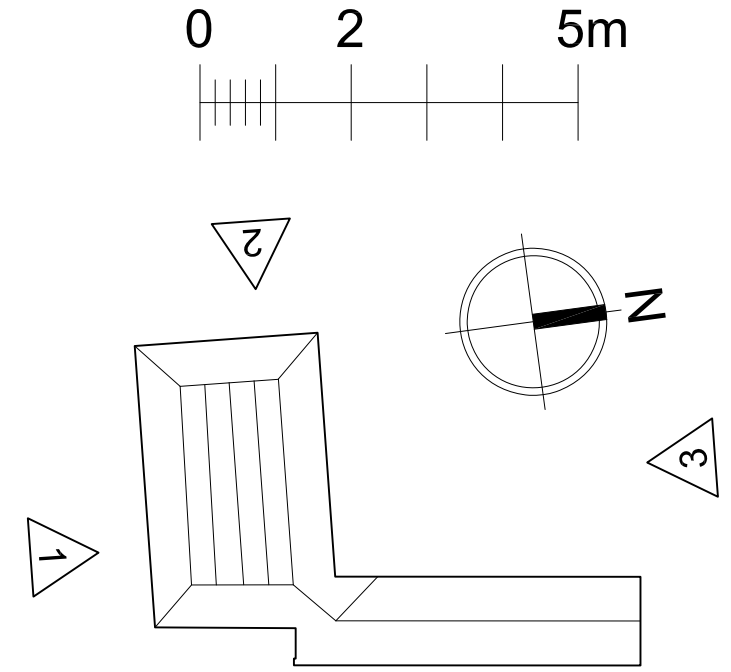

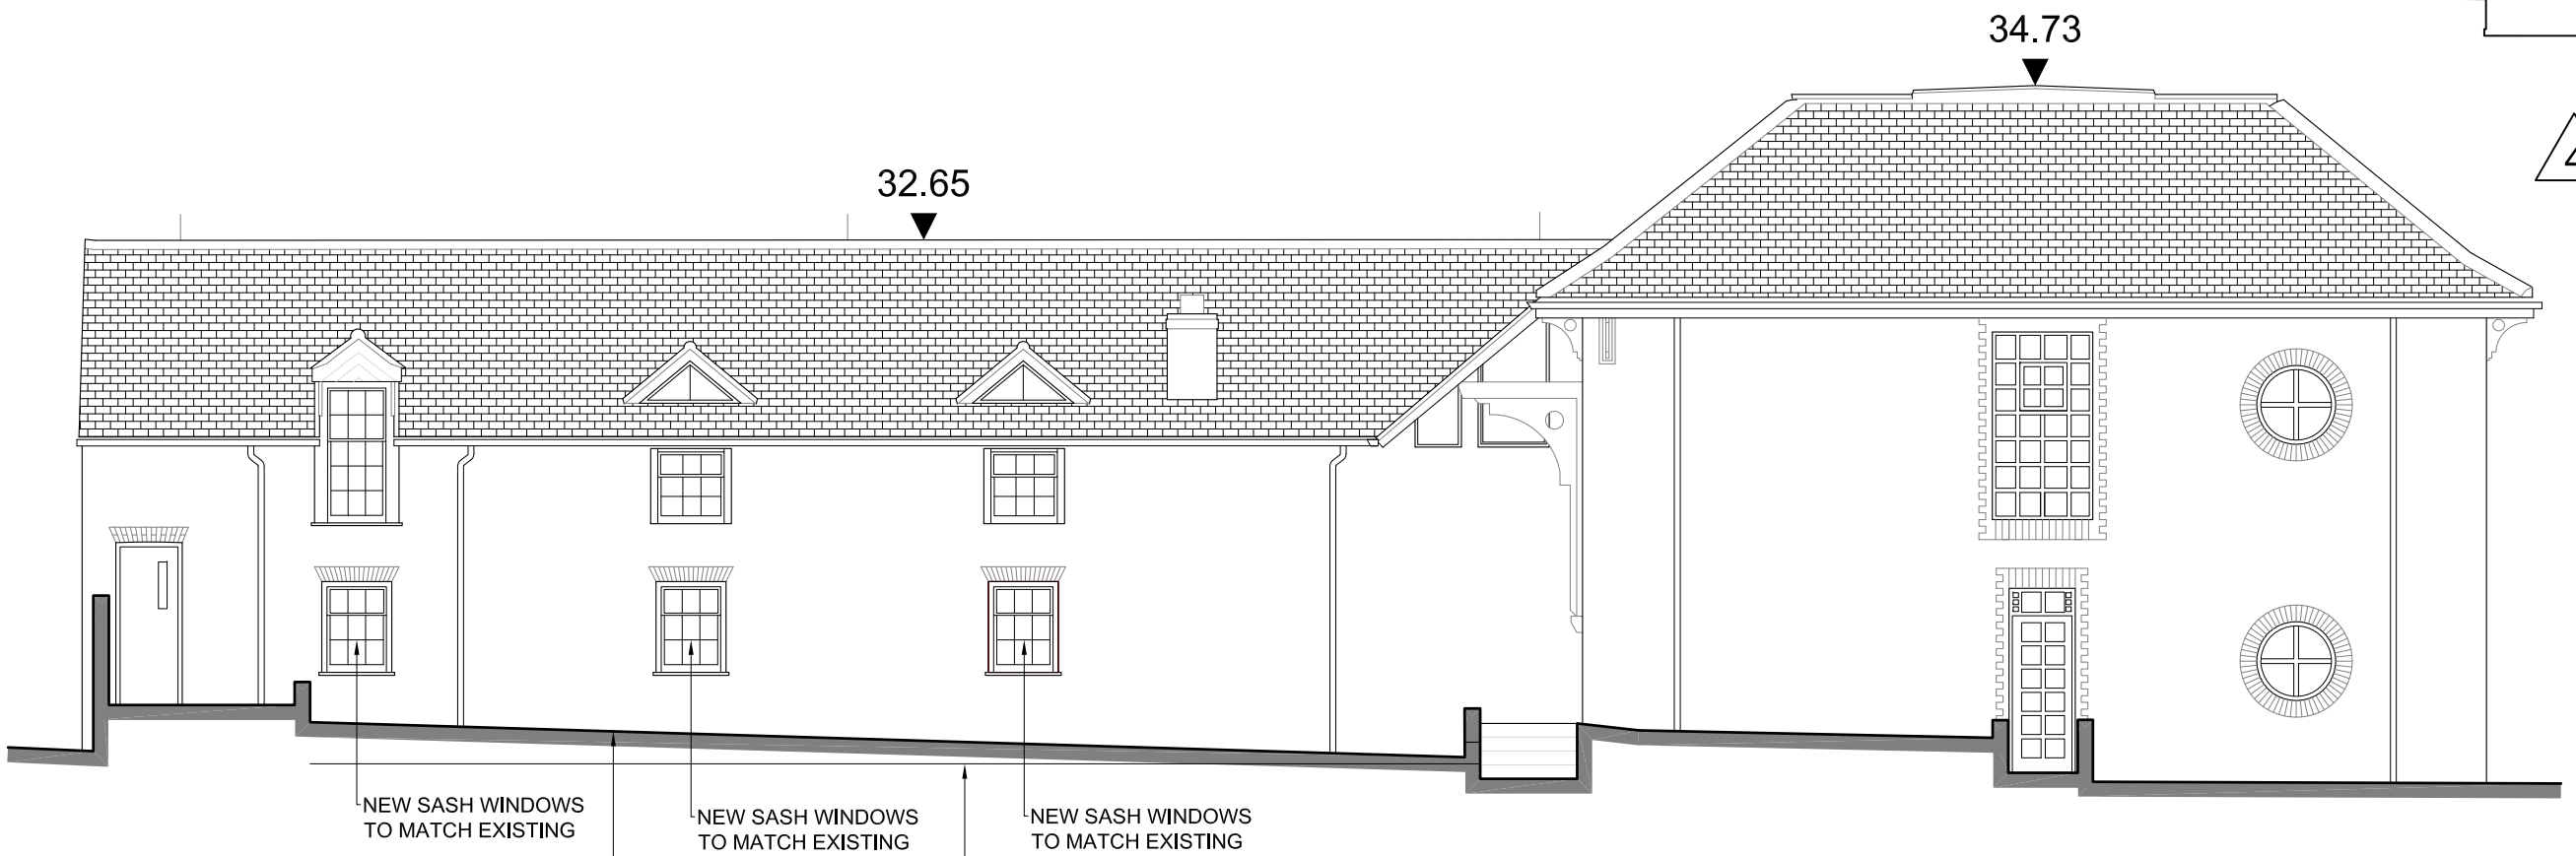

Elevation 2

Datum Line 23.00m

PROPOSED

A - 18-10-18 Amendment following consultee comment

Rev. | Date | Details

Project:
Manor Court
High Street
Harmonsworth

Content:
P R O P O S E D
Stables Office Block
Elevations 2 West Facing

North:

Drawn By: TH Date: APR15

Scale: 1:100@A3 Rev: -

Notes:
Figured dimensions to be used in preference to scaled.
The Contractor is to check all site dimensions and setting-out and obtain the Architect's instructions in respect of any discrepancy revealed before work is put in hand.
Description or illustration of proprietary systems or products is not to be taken as licence in respect of patents or copyright involved or royalties due.
All rights in drawing and design are reserved to the Architect.
Copyright; not to be reproduced without the Architect's permission.
Subject to survey

The Old School House Bridge Road Hunton Bridge
Kings Langley Hertfordshire WD4 8RQ
T 0 1 9 2 3 2 6 7 4 8 8
w a k e l i n - a d m i n @ w a k e l i n . c o . u k
w w w . w a k e l i n . c o . u k

© Wakelin Associates 2017

Wakelin Associates Architects

MC/17/L13A