

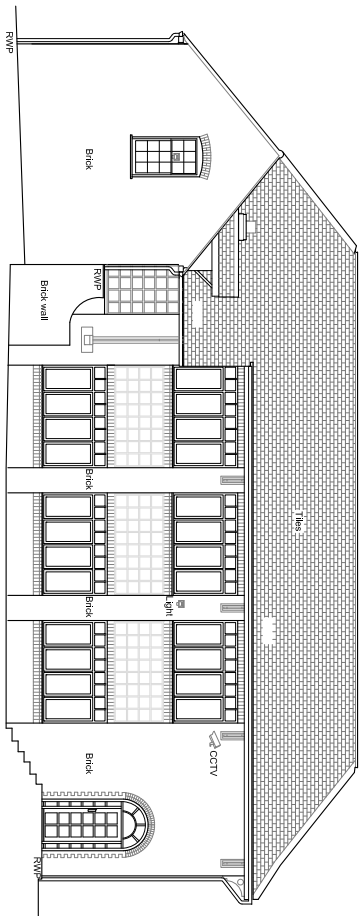


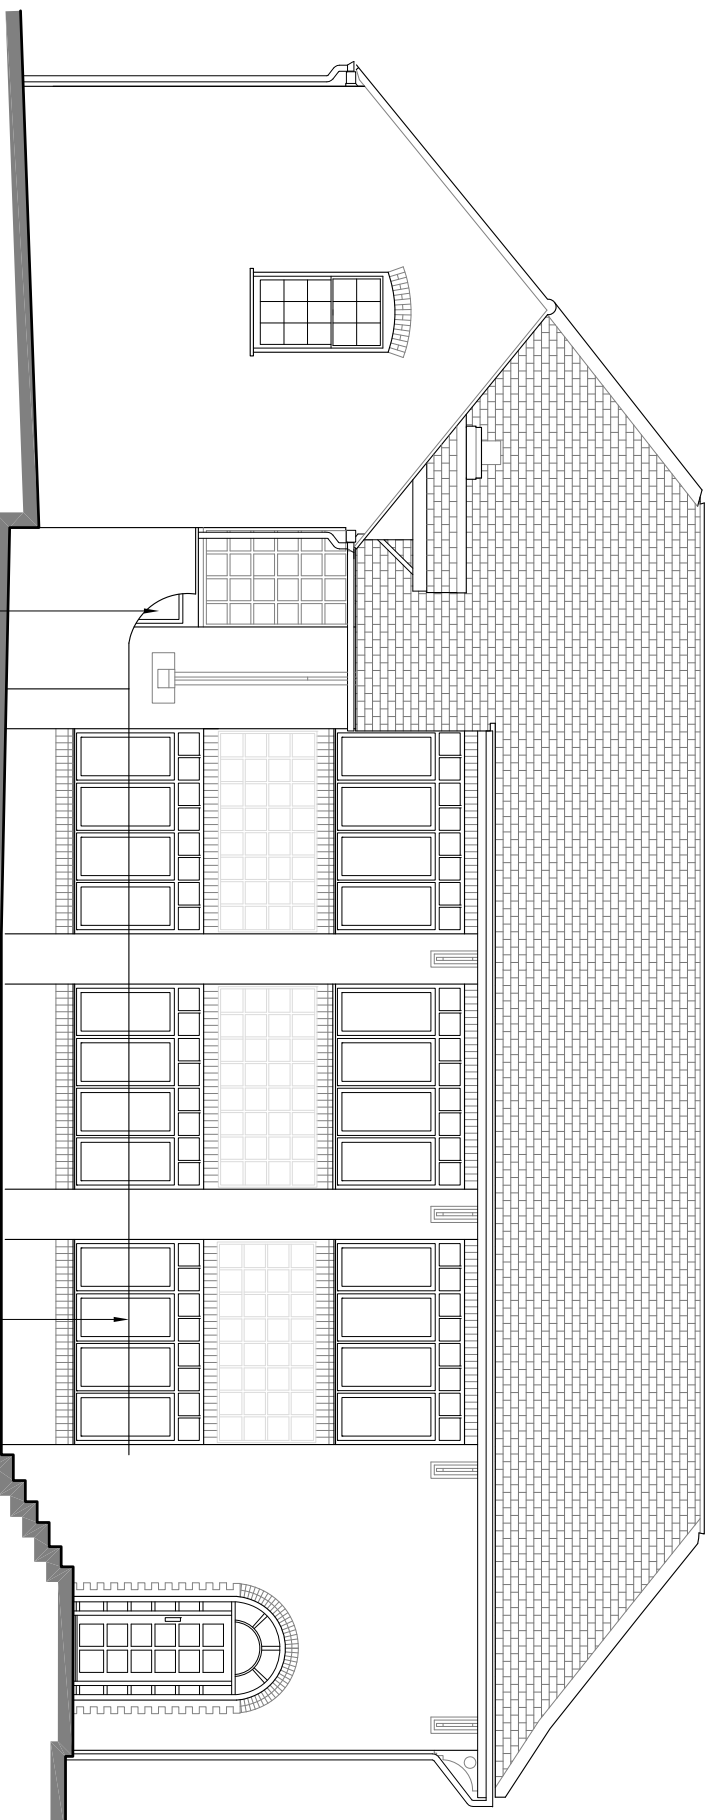

### Elevation 3

## EXISTING

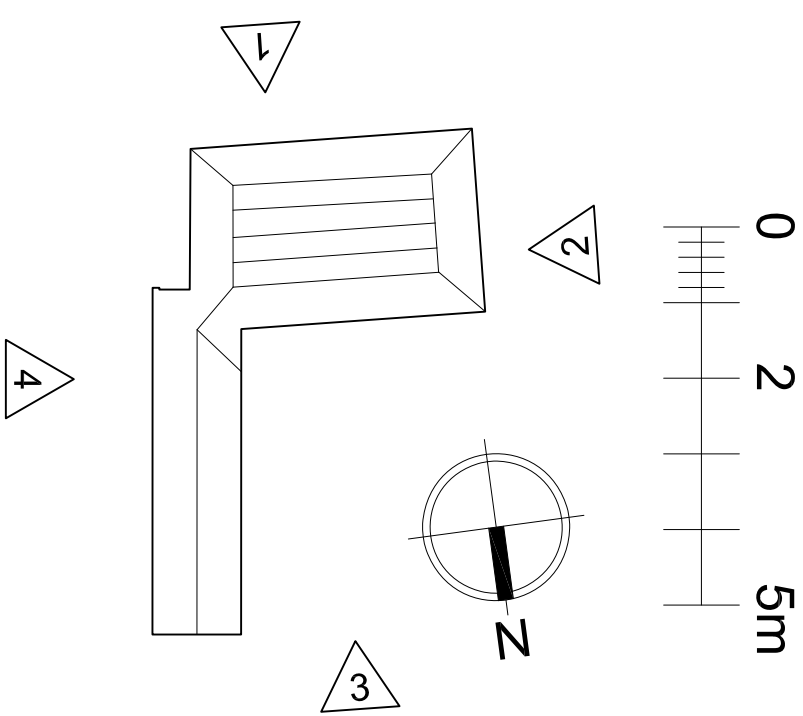

## Elevation 3

Datum Line 23.00m

# PROPOSED

|   |                           |                                      |        |
|---|---------------------------|--------------------------------------|--------|
| A   | 6-12-18                   | Note added about brick boundary wall |        |
| Rev.   | Date                      | Details                              |        |
| Project:   | Content:                  |                                      |        |
| Manor Court   | P R O P O S E D           |                                      |        |
| High Street   | Stables Office Block      |                                      |        |
| Hammondsworth   | Elevations 3 North Facing |                                      |        |
|   | North:                    | Drawn By:                            | Date:  |
|   |                           | TH                                   | APR 15 |
|   | Scale:                    | Rev:                                 |        |
|   | 1:100 @ A3                | -                                    |        |
| Notes:   |                           |                                      |        |
| Figured dimensions to be used in preference to scaled.<br>The contractor is to check all site dimensions and setting-out and obtain the Engineer's instructions in respect of any discrepancy revealed before work is put in hand.<br>Description or illustration of proprietary systems or products is not to be taken as licence in respect of patents or copyright involved or royalties due.<br>All rights in drawing and design are reserved to the Architect.<br>The drawing is not to be reproduced without the Architect's permission.<br>Subject to survey |                           |                                      |        |

The Old School House    Bridge Road    Hunton Bridge  
Kings Langley    Hertfordshire    WD4 8RQ  
T    0 1 9 2 3    2 6 7 4 8 8  
w a k e l i n - a d m i n @ w a k e l i n . c o . u k  
w w w . w a k e l i n . c o . u k  
© Wakelin Associates 2017



**Wakelin Associates  
Architects**

MC/17/L14A