

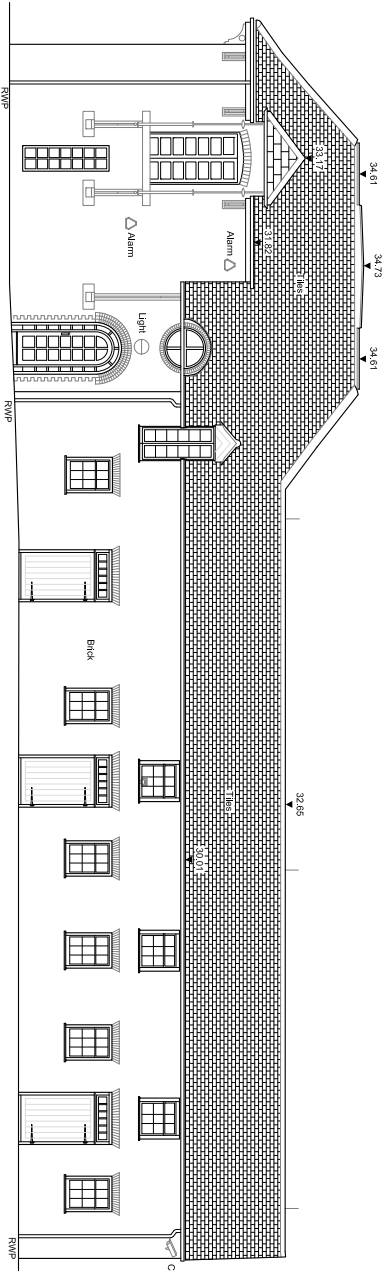
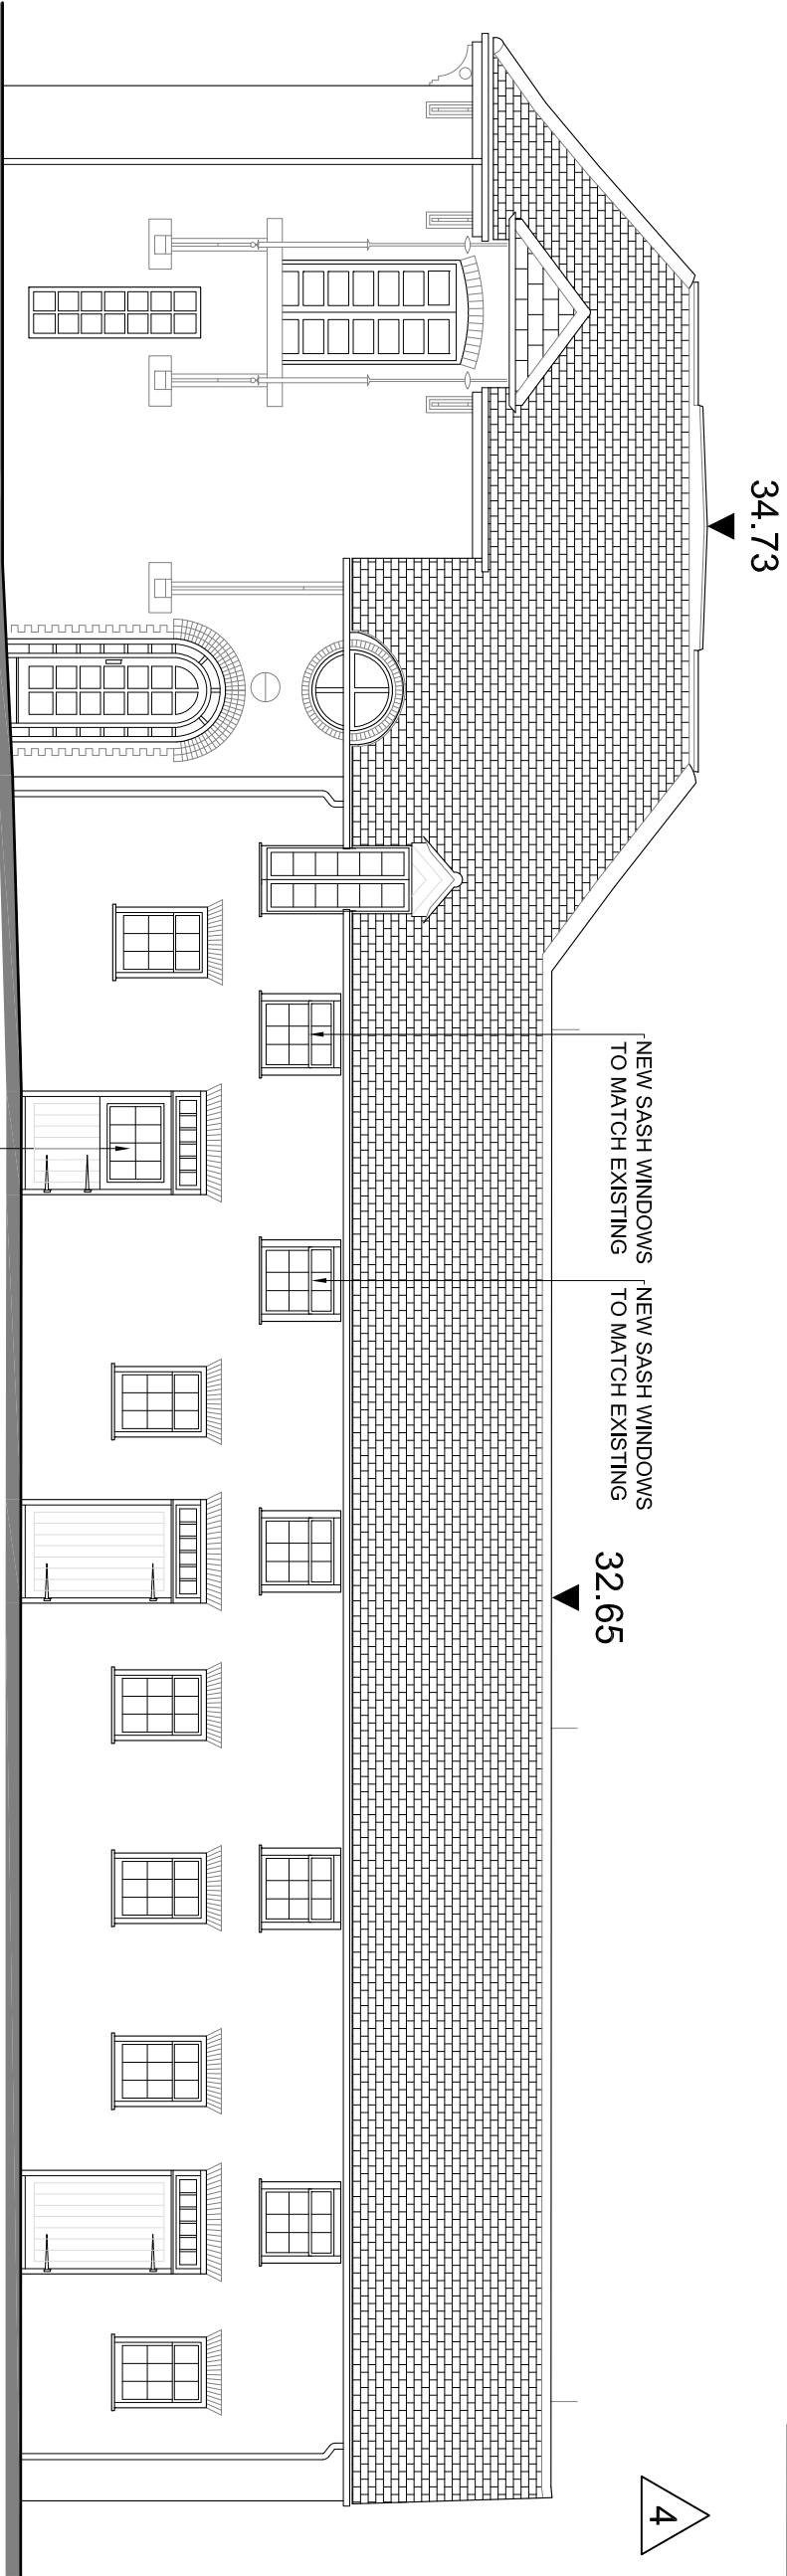
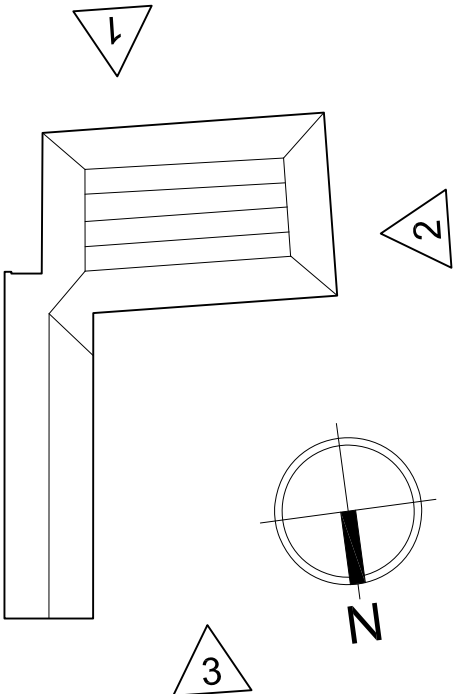


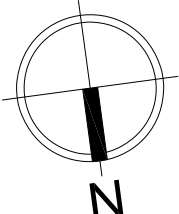

E X I S T I N G

Elevation 4

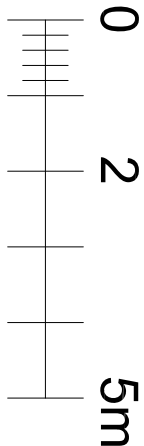

Elevation 4

Datum Line 23.00m

P R O P O S E D

A - 18-10-18 Amendment following consultee comment

Rev | Date | Details

Project:

Content:

North:

Notes:

Manor Court  
High Street  
Harmondsworth

P R O P O S E D  
Stables Office Block  
Elevation 4 East Facing

Drawn By: TH

Date: APR15

Scale: 1:100@A3

Rev: -

Figured dimensions to be used in preference to scale.  
The Architect's instructions in respect of any discrepancy revealed before work is put in hand.  
Description or illustration of proprietary systems or products is not to be taken as licence in respect of patents or copyright involved or royalties due.  
All rights in drawing and design are reserved to the Architect.  
Copyright in this drawing is reserved to the Architect's permission.  
Subject to survey

The Old School House Bridge Road Hunton Bridge  
Kings Langley Hertfordshire WD4 8RQ  
T 0 1 9 2 3 2 6 7 4 8 8  
w a k e l i n - a d m i n @ w a k e l i n . c o . u k  
w w w . w a k e l i n . c o . u k

© Wakelin Associates 2017



Wakelin Associates  
Architects

MC/17/L15A