



EXISTING

Elevation 1

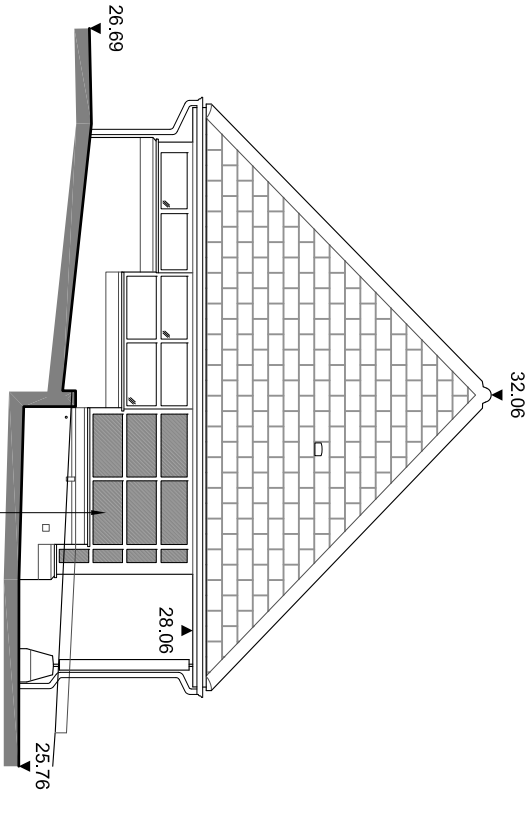


PROPOSED Elevation 1

Datum Line 23.00m

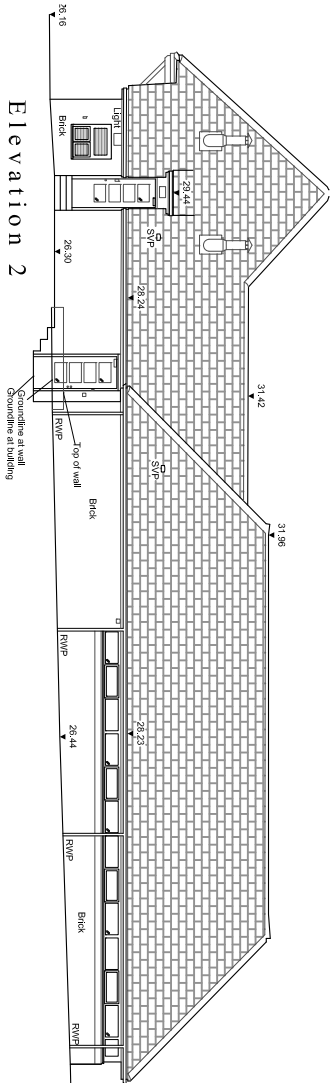

EXISTING

Elevation 2

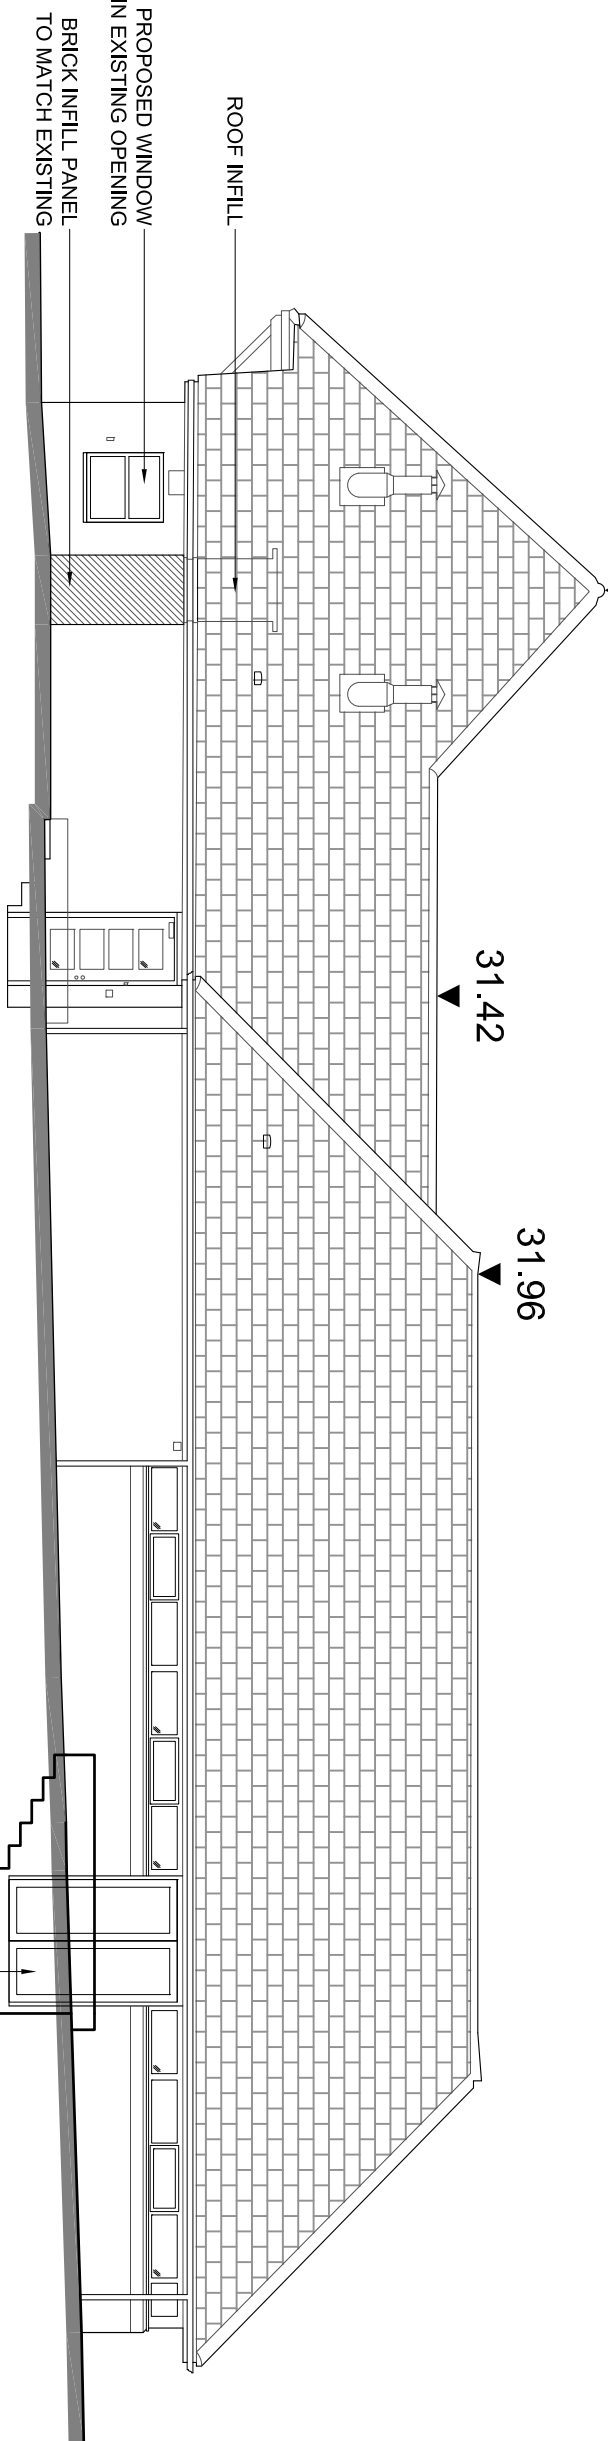

PROPOSED Elevation 2

Datum Line 23.00m

REV	Date	Details
Project:	Content:	North:
Manor Court	P R O P O S E D	
High Street	Stable Office Block	Drawn By: TH APR15
Harmondsworth	Elevations 1 & 2	Date: APR15
		Scale: 1:100@A3
		Rev: -
Notes:		
Figured dimensions to be used in preference to scale. The architect's instructions in respect of any discrepancy revealed before work is put in hand. Description or illustration of proprietary systems or products is not to be taken as licence in respect of patents or copyright involved or royalties due. All rights in drawing and design are reserved to the architect. Copyright is reproduced without the architect's permission. Subject to survey.		

The Old School House Bridge Road Hunton Bridge
Kings Langley Hertfordshire WD4 8RQ
T 0 1 9 2 3 2 6 7 4 8 8
w a k e l i n - a d m i n @ w a k e l i n . c o . u k
w w w . w a k e l i n . c o . u k

© Wakelin Associates 2017



Wakelin Associates
Architects

MC/17/L18