

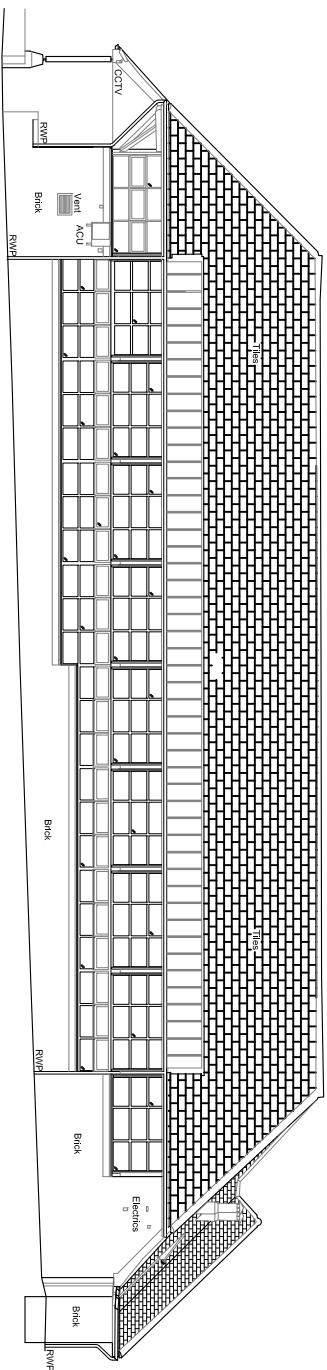


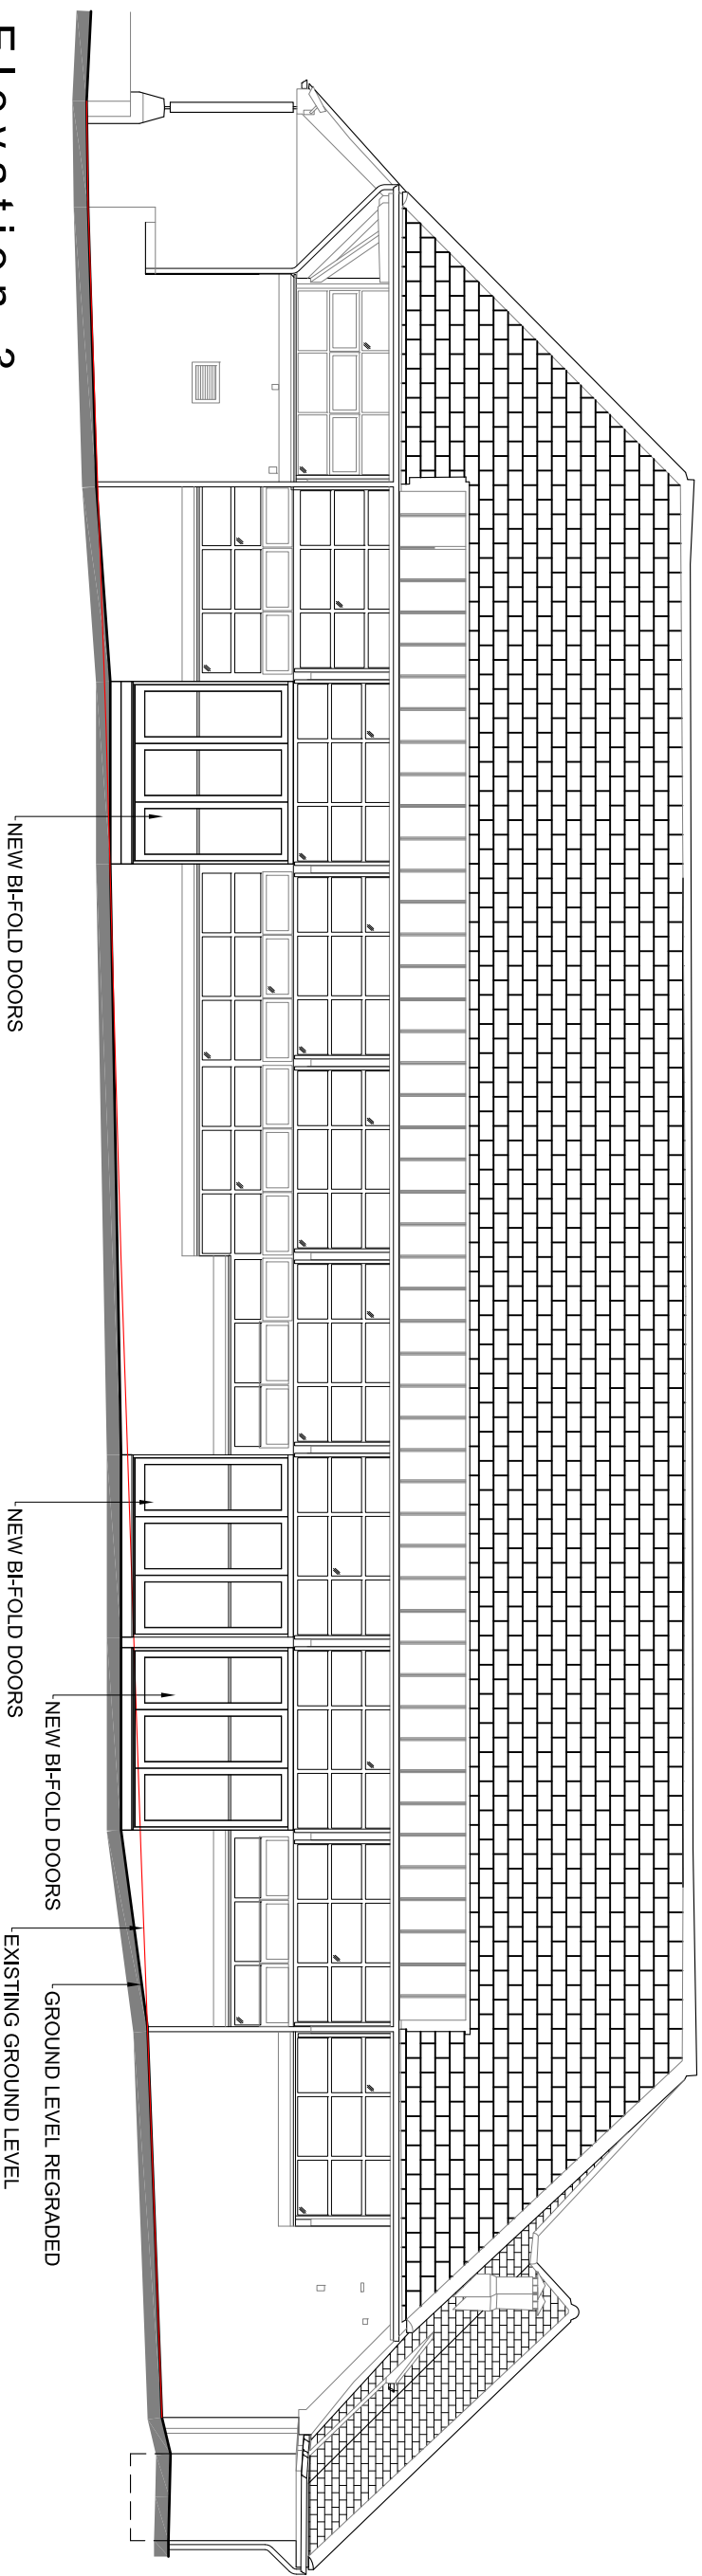

Elevation 3

EXISTING

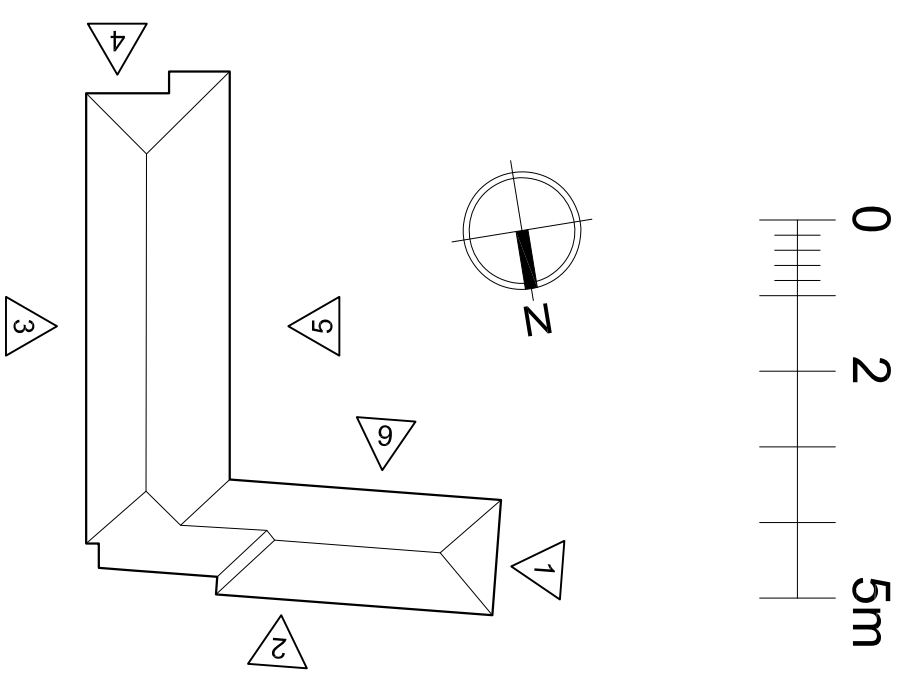

NEW BI-FOLD DOORS

NEW BI-FOLD DOORS

NEW BI-FOLD DOORS

GROUND LEVEL REGRADED
EXISTING GROUND LEVEL

Elevation 3
Datum Line 23.00m

Datum Line 23.00m

PROPOSED

A	18-10-18	Amendment following consultee comment
Rev.	Date	Details
Project:	Content:	North:
Manor Court	P R O P O S E D	
High Street	Stable Office Block	Drawn By: Date:
Harmondsworth	Elevations 3	TH APR 15
	Scale: Rev:	
	1:100@A3 -	
Notes:		
Figure dimensions to be used in preference to scaled dimensions. Measurements must be taken out and obtain the Architect's instructions in respect of any discrepancy revealed before work is put in hand. Description or illustration of proprietary systems or products is not to be taken as licence in respect of patents or copyright involved or royalties due. Copyright in drawing and design are reserved to the Architect. Copyright not to be reproduced without the Architect's permission. Subject to survey		

NOTES:

Figured dimensions to be used in preference to scaled.

The Contractor is to check all site dimensions and setting-out and obtain the Architect's instructions in respect of any discrepancy revealed before work is put in hand.

Description of illustration of proprietary systems or products is not to be taken as licence in respect of patents or copyright involved or royalties due.

All rights in drawing and design are reserved to the Architect.

Nothing herein is to be reproduced without the Architect's permission.

Subject to survey.

The Old School House Bridge Road Hunton Bridge
Kings Langley Hertfordshire WD4 8RQ
T 01923 267488
wakeelin-admin@wakeelin.co.uk
wakeelin.co.uk
Wakefin Associates 2017

© Wakelin Associates 2017



Wakelin Associates
Architects

MC/17/L19A