

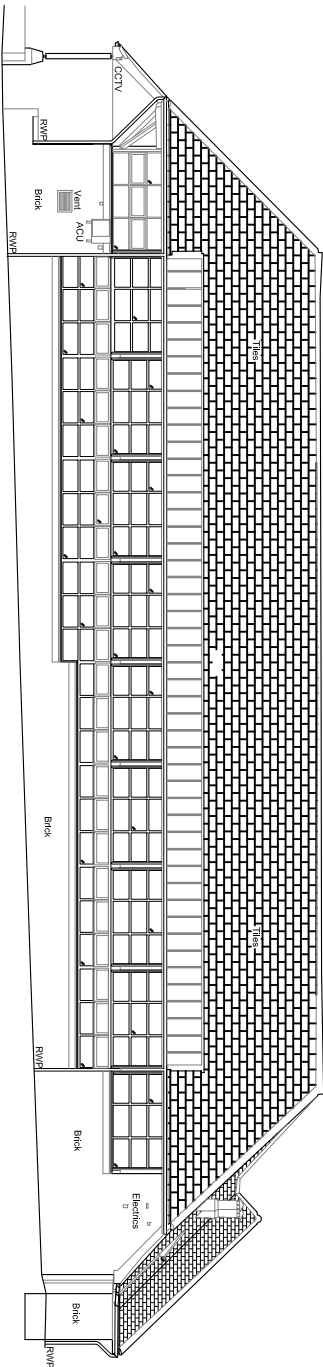
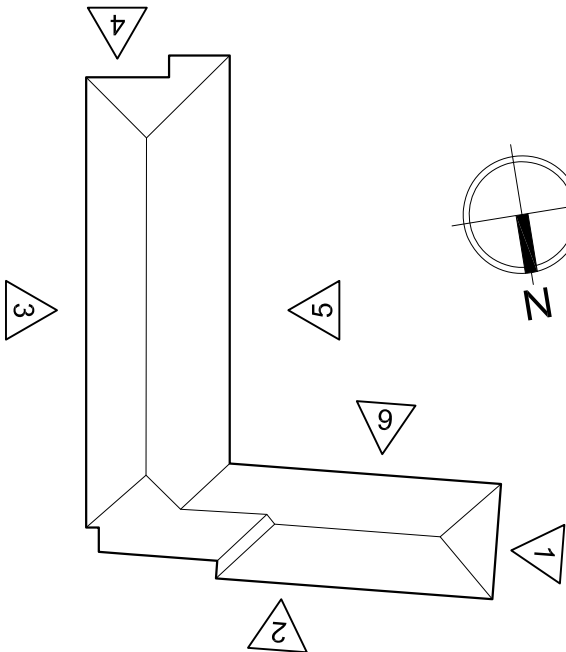
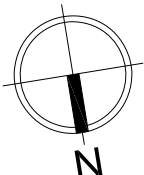


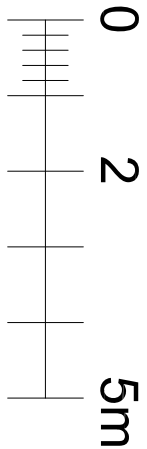

Elevation 3
EXISTING

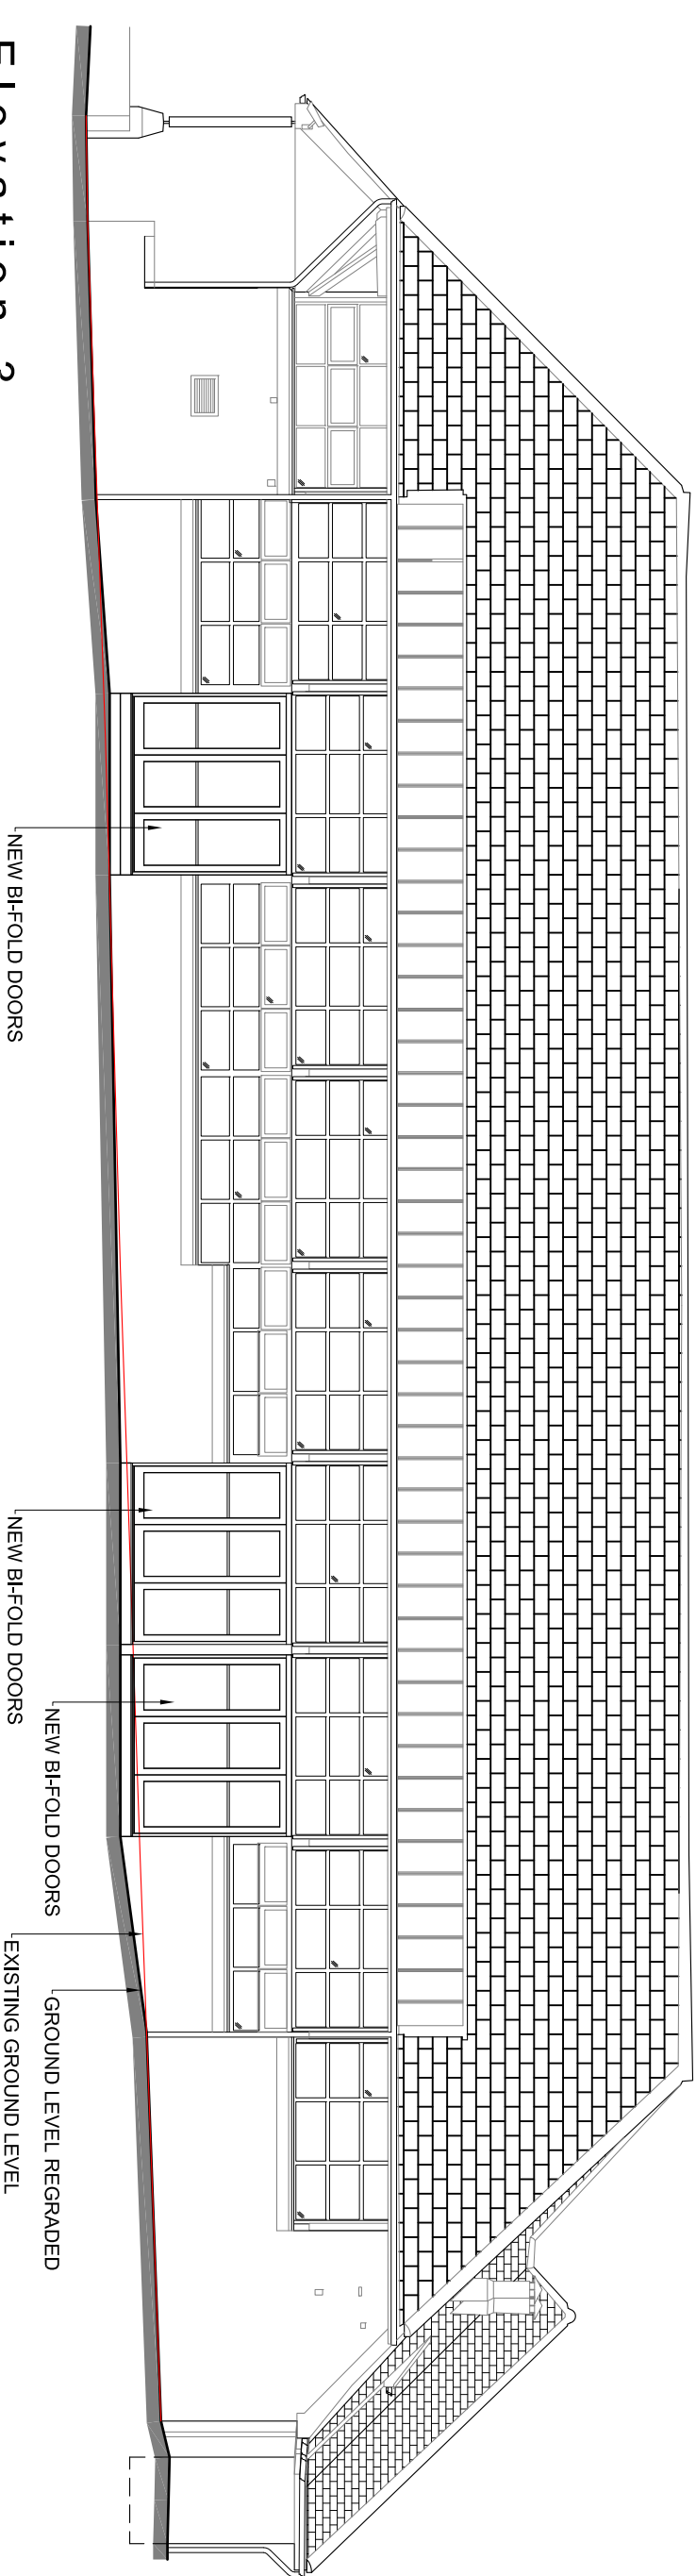

Elevation 3
Datum Line 23.00m

PROPOSED

A		18-10-18		Amendment following consultee comment	
Rev:	Date	Details			
Project:		Content:			
Manor Court		P R O P O S E D			
High Street		Stable Office Block			
Harmondsworth		Elevations 3			
		North:			
		Drawn By:		Date:	
		TH		APR15	
		Scale:		Rev:	
		1:100@A3		-	
Notes:					
Figured dimensions to be used in preference to scaled. The architect is not responsible for any error or omission in the Architect's instructions in respect of any discrepancy revealed before work is put in hand. Description or illustration of proprietary systems or products is not to be taken as licence in respect of patents or copyright involved or royalties due. All rights in drawing and design are reserved to the Architect. Copyright in this drawing is reserved to the Architect. No part of this drawing may be reproduced without the Architect's permission. Subject to survey					

The Old School House Bridge Road Hunton Bridge
Kings Langley Hertfordshire WD4 8RQ
T 0 1 9 2 3 2 6 7 4 8 8
w a k e l i n - a d m i n @ w a k e l i n . c o . u k
w w w . w a k e l i n . c o . u k

© Wakelin Associates 2017



Wakelin Associates
Architects

MC/17/L19A