
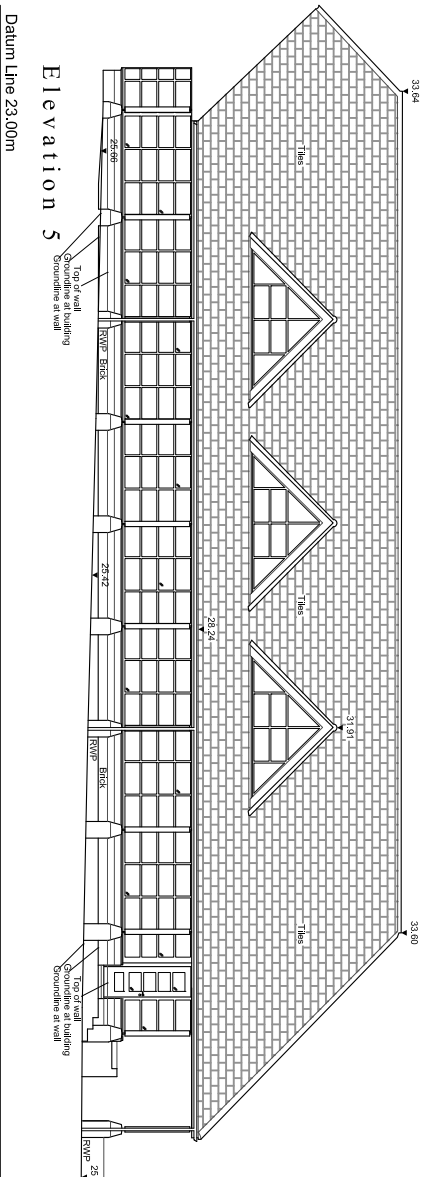
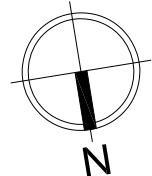


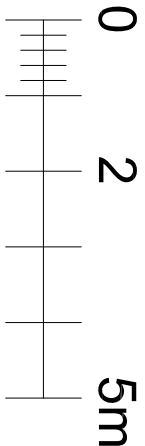


EXISTING

Datum Line 23.00m

33.64

33.60

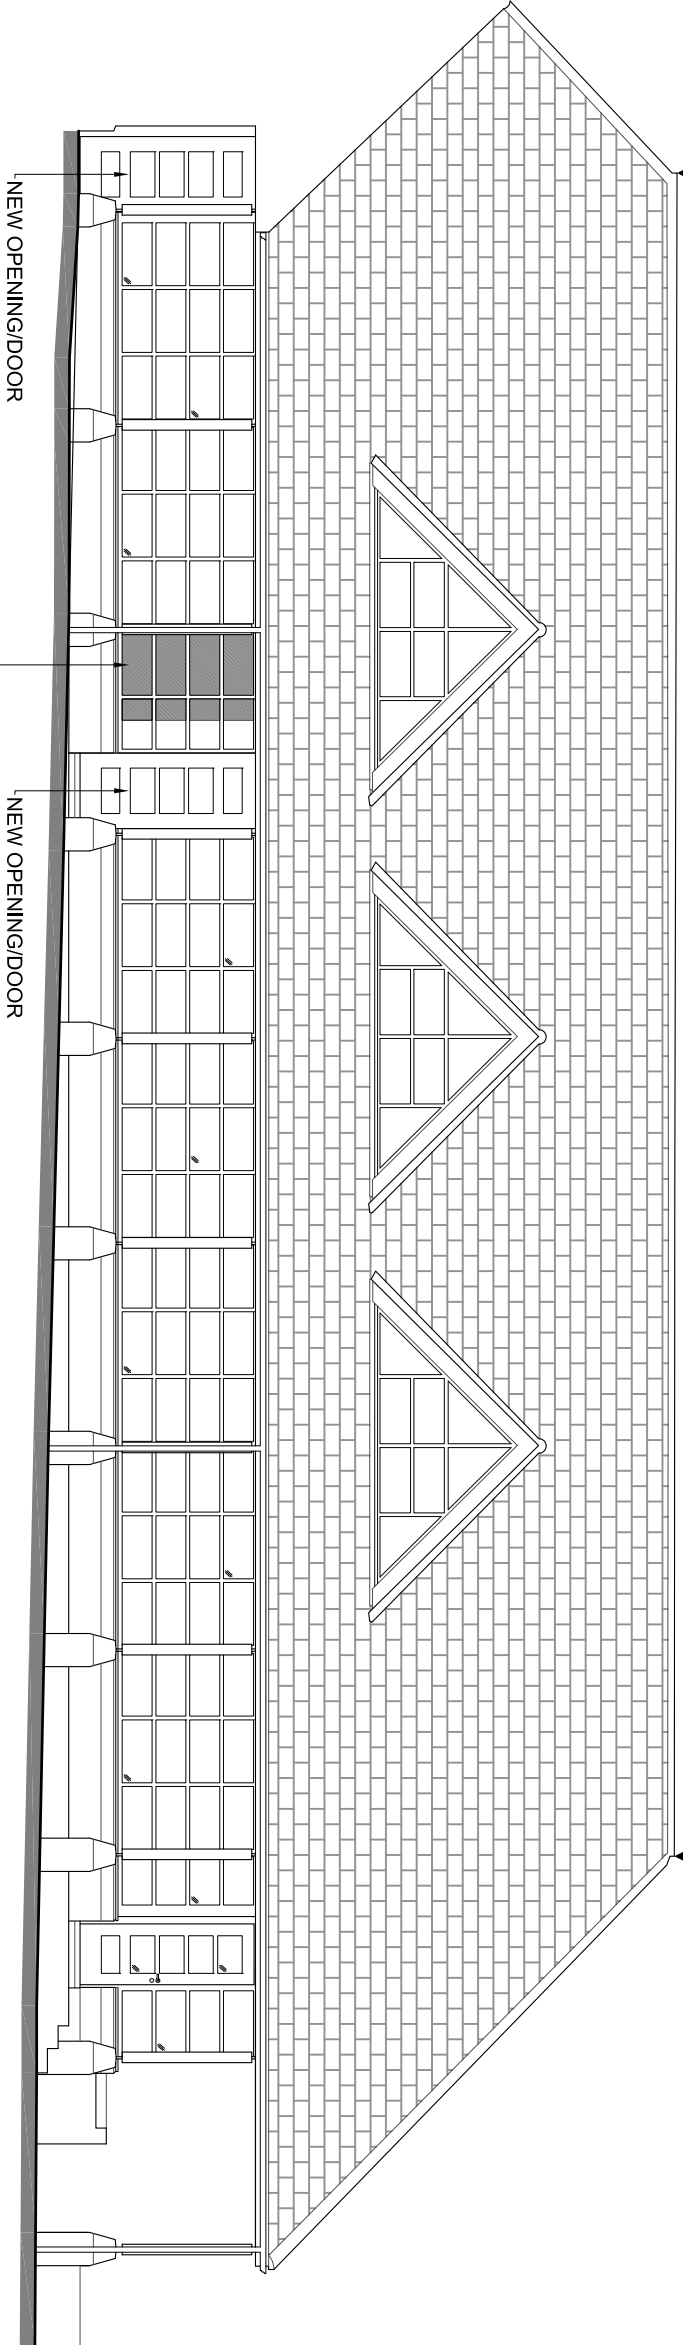

Elevation 5

Datum Line 23.00m

PROPOSED

Rev	Date	Details
Project:		
Manor Court		
High Street		
Harmondsworth		
Content:		North:
P R O P O S E D		Drawn By: TH
Stable Office Block		Date: APR15
Elevations 5		Scale: 1:100@A3
		Rev: -
Notes:		
Figured dimensions to be used in preference to scale. The architect's instructions in respect of any discrepancy revealed before work is put in hand. Description or illustration of proprietary systems or products is not to be taken as licence in respect of patents or copyright involved or royalties due. Copyright in drawing and design are reserved to the Architect. Copying or reproduction is prohibited without the Architect's permission. Subject to survey.		

The Old School House Bridge Road Hunton Bridge
Kings Langley Hertfordshire WD4 8RQ
T 0 1 9 2 3 2 6 7 4 8 8
w a k e l i n - a d m i n @ w a k e l i n . c o . u k
w w w . w a k e l i n . c o . u k

© Wakelin Associates 2017



Wakelin Associates
Architects

MC/17/L21