



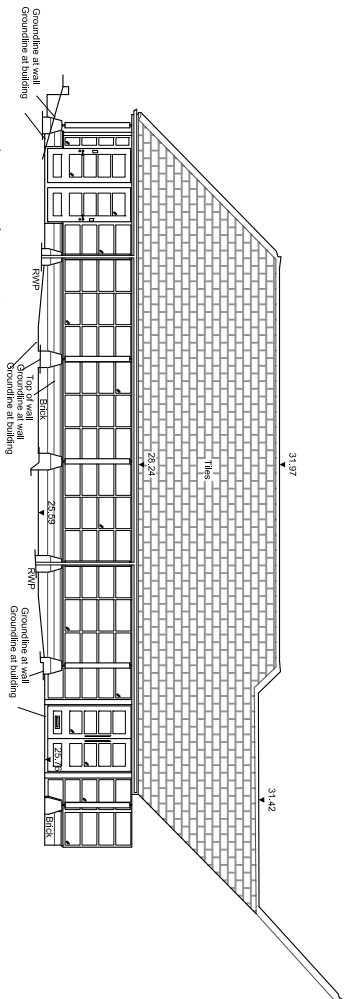

Elevation 6

Datum Line 23.00m

EXISTING

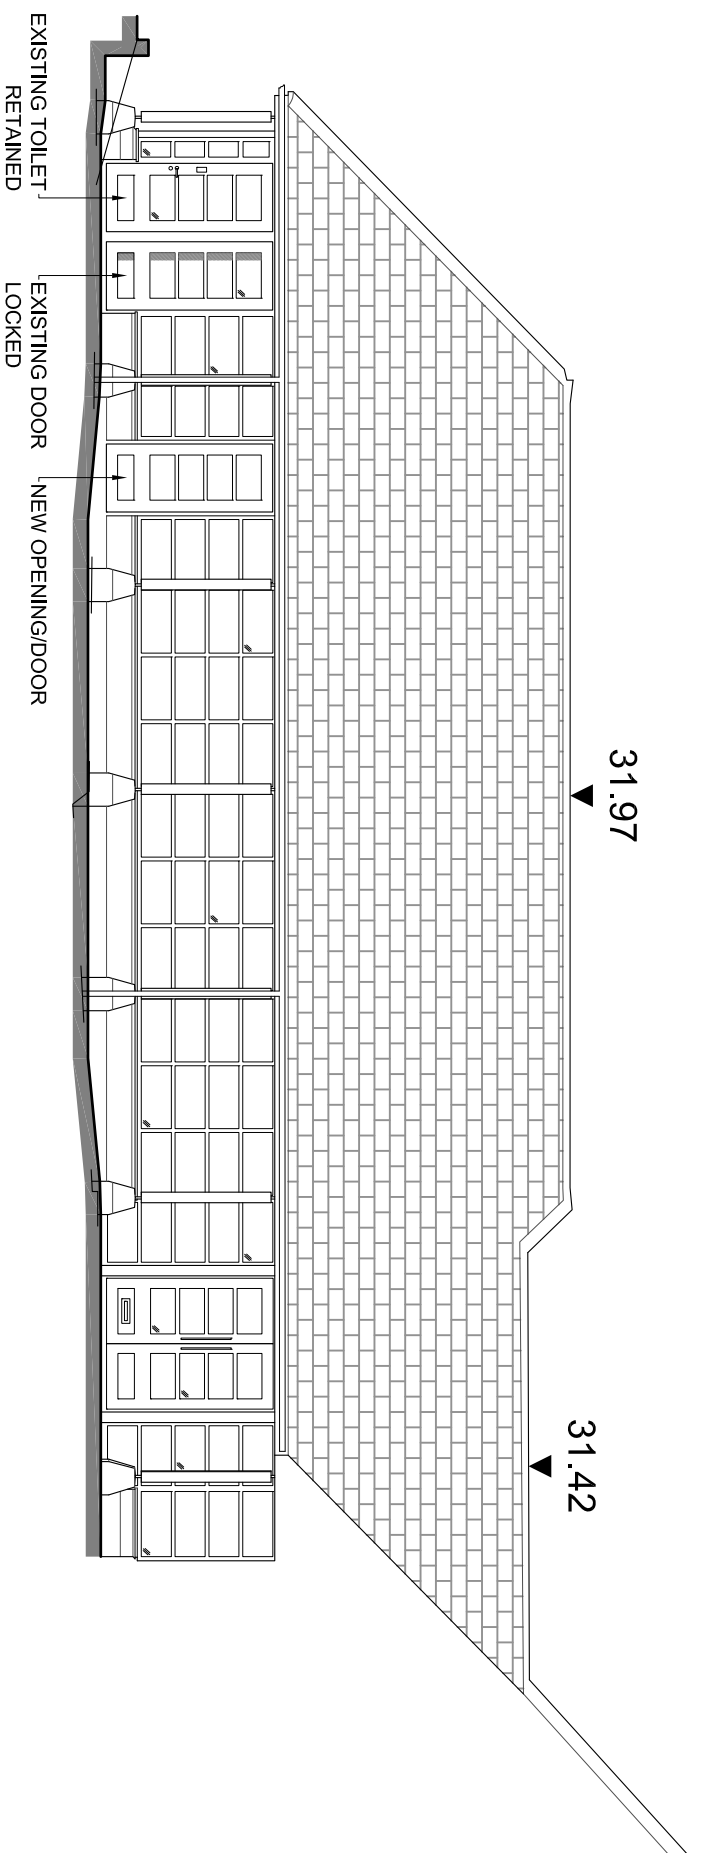



Elevation 6

Datum Line 23.00m

PROPOSED

Rev.	Date	Details
Project:		
Manor Court		Content:
High Street		P R O P O S E D
Hammondsworth		Stable Office Block
		Elevations 6
		North:
		Drawn By: Date:
		TH APR15
		Scale: Rev:
		1:100@A3 -
NOTES:		
Figured dimensions to be used in preference to scale.		
The Contractor is to check all site dimensions and setting-out and obtain the Architect's instructions in respect of any discrepancy revealed before work is put in hand.		
No description or illustration of proprietary systems or products is not to be taken as licence in respect of patents or copyright involved or royalties due.		
All rights in drawing and design are reserved to the Architect.		
Copyright: not to be reproduced without the Architect's permission.		
Subject to survey.		

A vertical scale with a horizontal line. There are tick marks at 0, 1, 2, 3, 4, and 5 meters. The labels '0', '2', and '5m' are placed to the right of the scale line. The tick mark for 0 is at the top, and the tick mark for 5m is at the bottom.

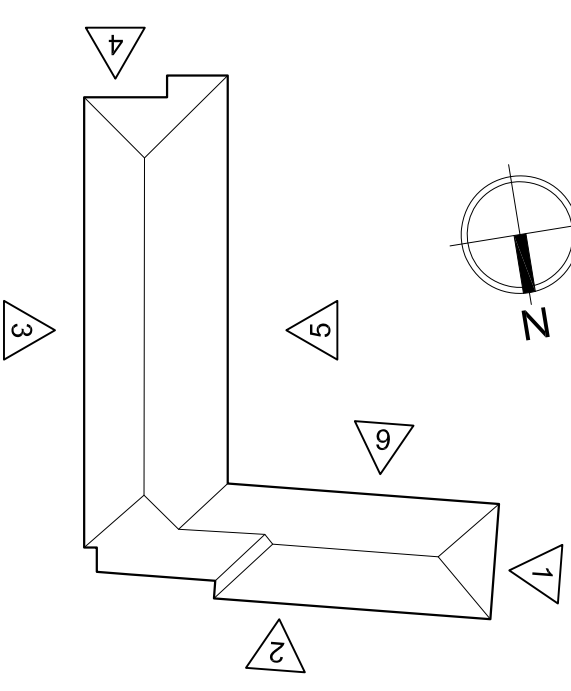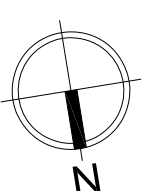

The Old School House Bridge Road Hutton Bridge
Kings Langley Hertfordshire WD4 8RQ
T 0 1 9 2 3 2 6 7 4 8 8
w a k e l i n . a d m i n @ w a k e l i n . c o . u k
w w w . w a k e l i n . c o . u k
© Wakelin Associates 2017

© Wakelin Associates 2017



Wakelin Associates
Architects

MC/17/L22