

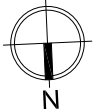




STABLES (UNITS 3-8) COMMUNAL BIN STORE

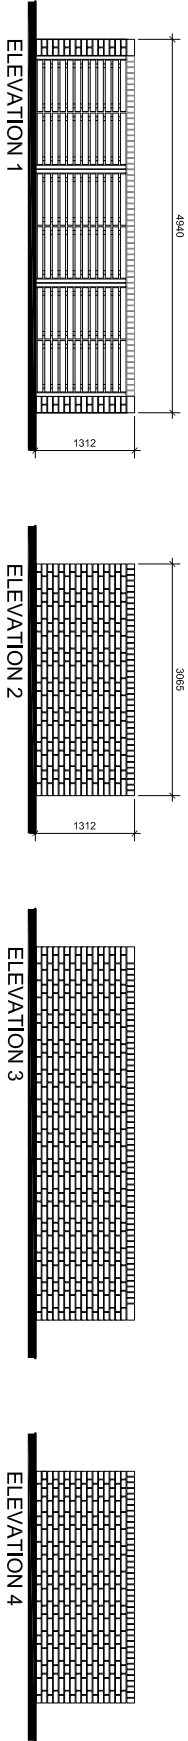


OPEN TOP BRICK SURROUND ON CONCRETE BASE WITH VERTICAL
TIMBER SLATED DOORS. CONTAINS 5 X 1100L REFUSE BINS

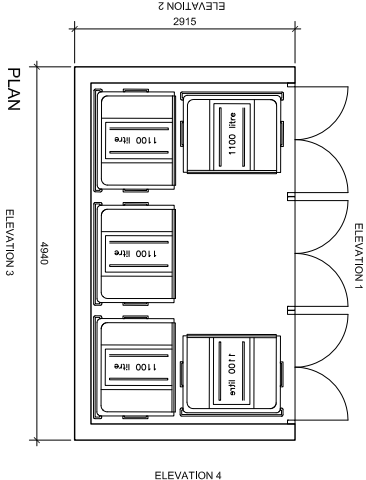

STABLES (UNITS 3-8) SECURE CYCLE STORE (9 Spaces)

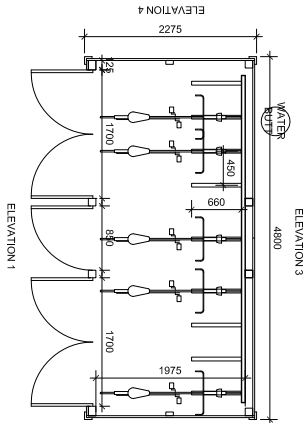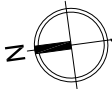

TIMBER FRAME CYCLE STORE ON CONCRETE BASE WITH TIMBER
CLADDING AND SINGLE PLY MEMBRANE ROOF FINISH
TIMBER DOORS FITTED WITH A SECURE LOCKING SYSTEM TO SPD
STANDARDS
BROXAP SOUNDWELL CYCLE RACK SYSTEM OR SIMILAR
NIGHTTIME LIGHTING - LIGHT FITTING TO BE VANDAL RESISTANT AND
ENERGY EFFICIENT

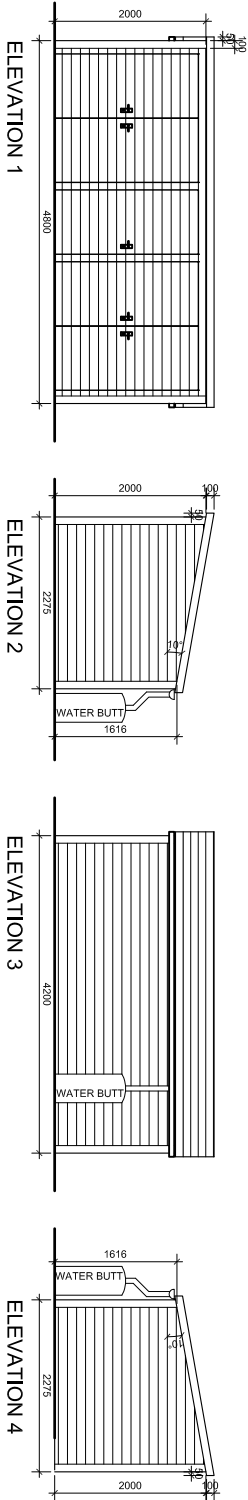

Rev	Date	Details
Project:	Content: P R O P O S E D	
Manor Court	Stables (Units 3-8)	
High Street	Communal Bin Store and	
Harmondsworth	Cycle Store	
North:		Notes:
Drawn By: TH		Plotted dimensions to be used in preference to scale.
Date: APR15		The drawings are to be used in preference to scale.
Scale: 1:100@A3		Architect's instructions in respect of any discrepancy revealed before work is put in hand.
Rev: -		Description or illustration of proprietary systems or products is not to be taken as licence in respect of patents or copyright involved or royalties due.
		All rights in drawing and design are reserved to the Architect.
		Copyright is reproduced without the Architect's permission.
		Subject to survey

The Old School House Bridge Road Hunton Bridge
Kings Langley Hertfordshire WD4 8RQ
T 0 1 9 2 3 2 6 7 4 8 8
w a k e l i n - a d m i n @ w a k e l i n . c o . u k
w w w . w a k e l i n . c o . u k
© Wakelin Associates 2017



Wakelin Associates
Architects

MC/17/L31