


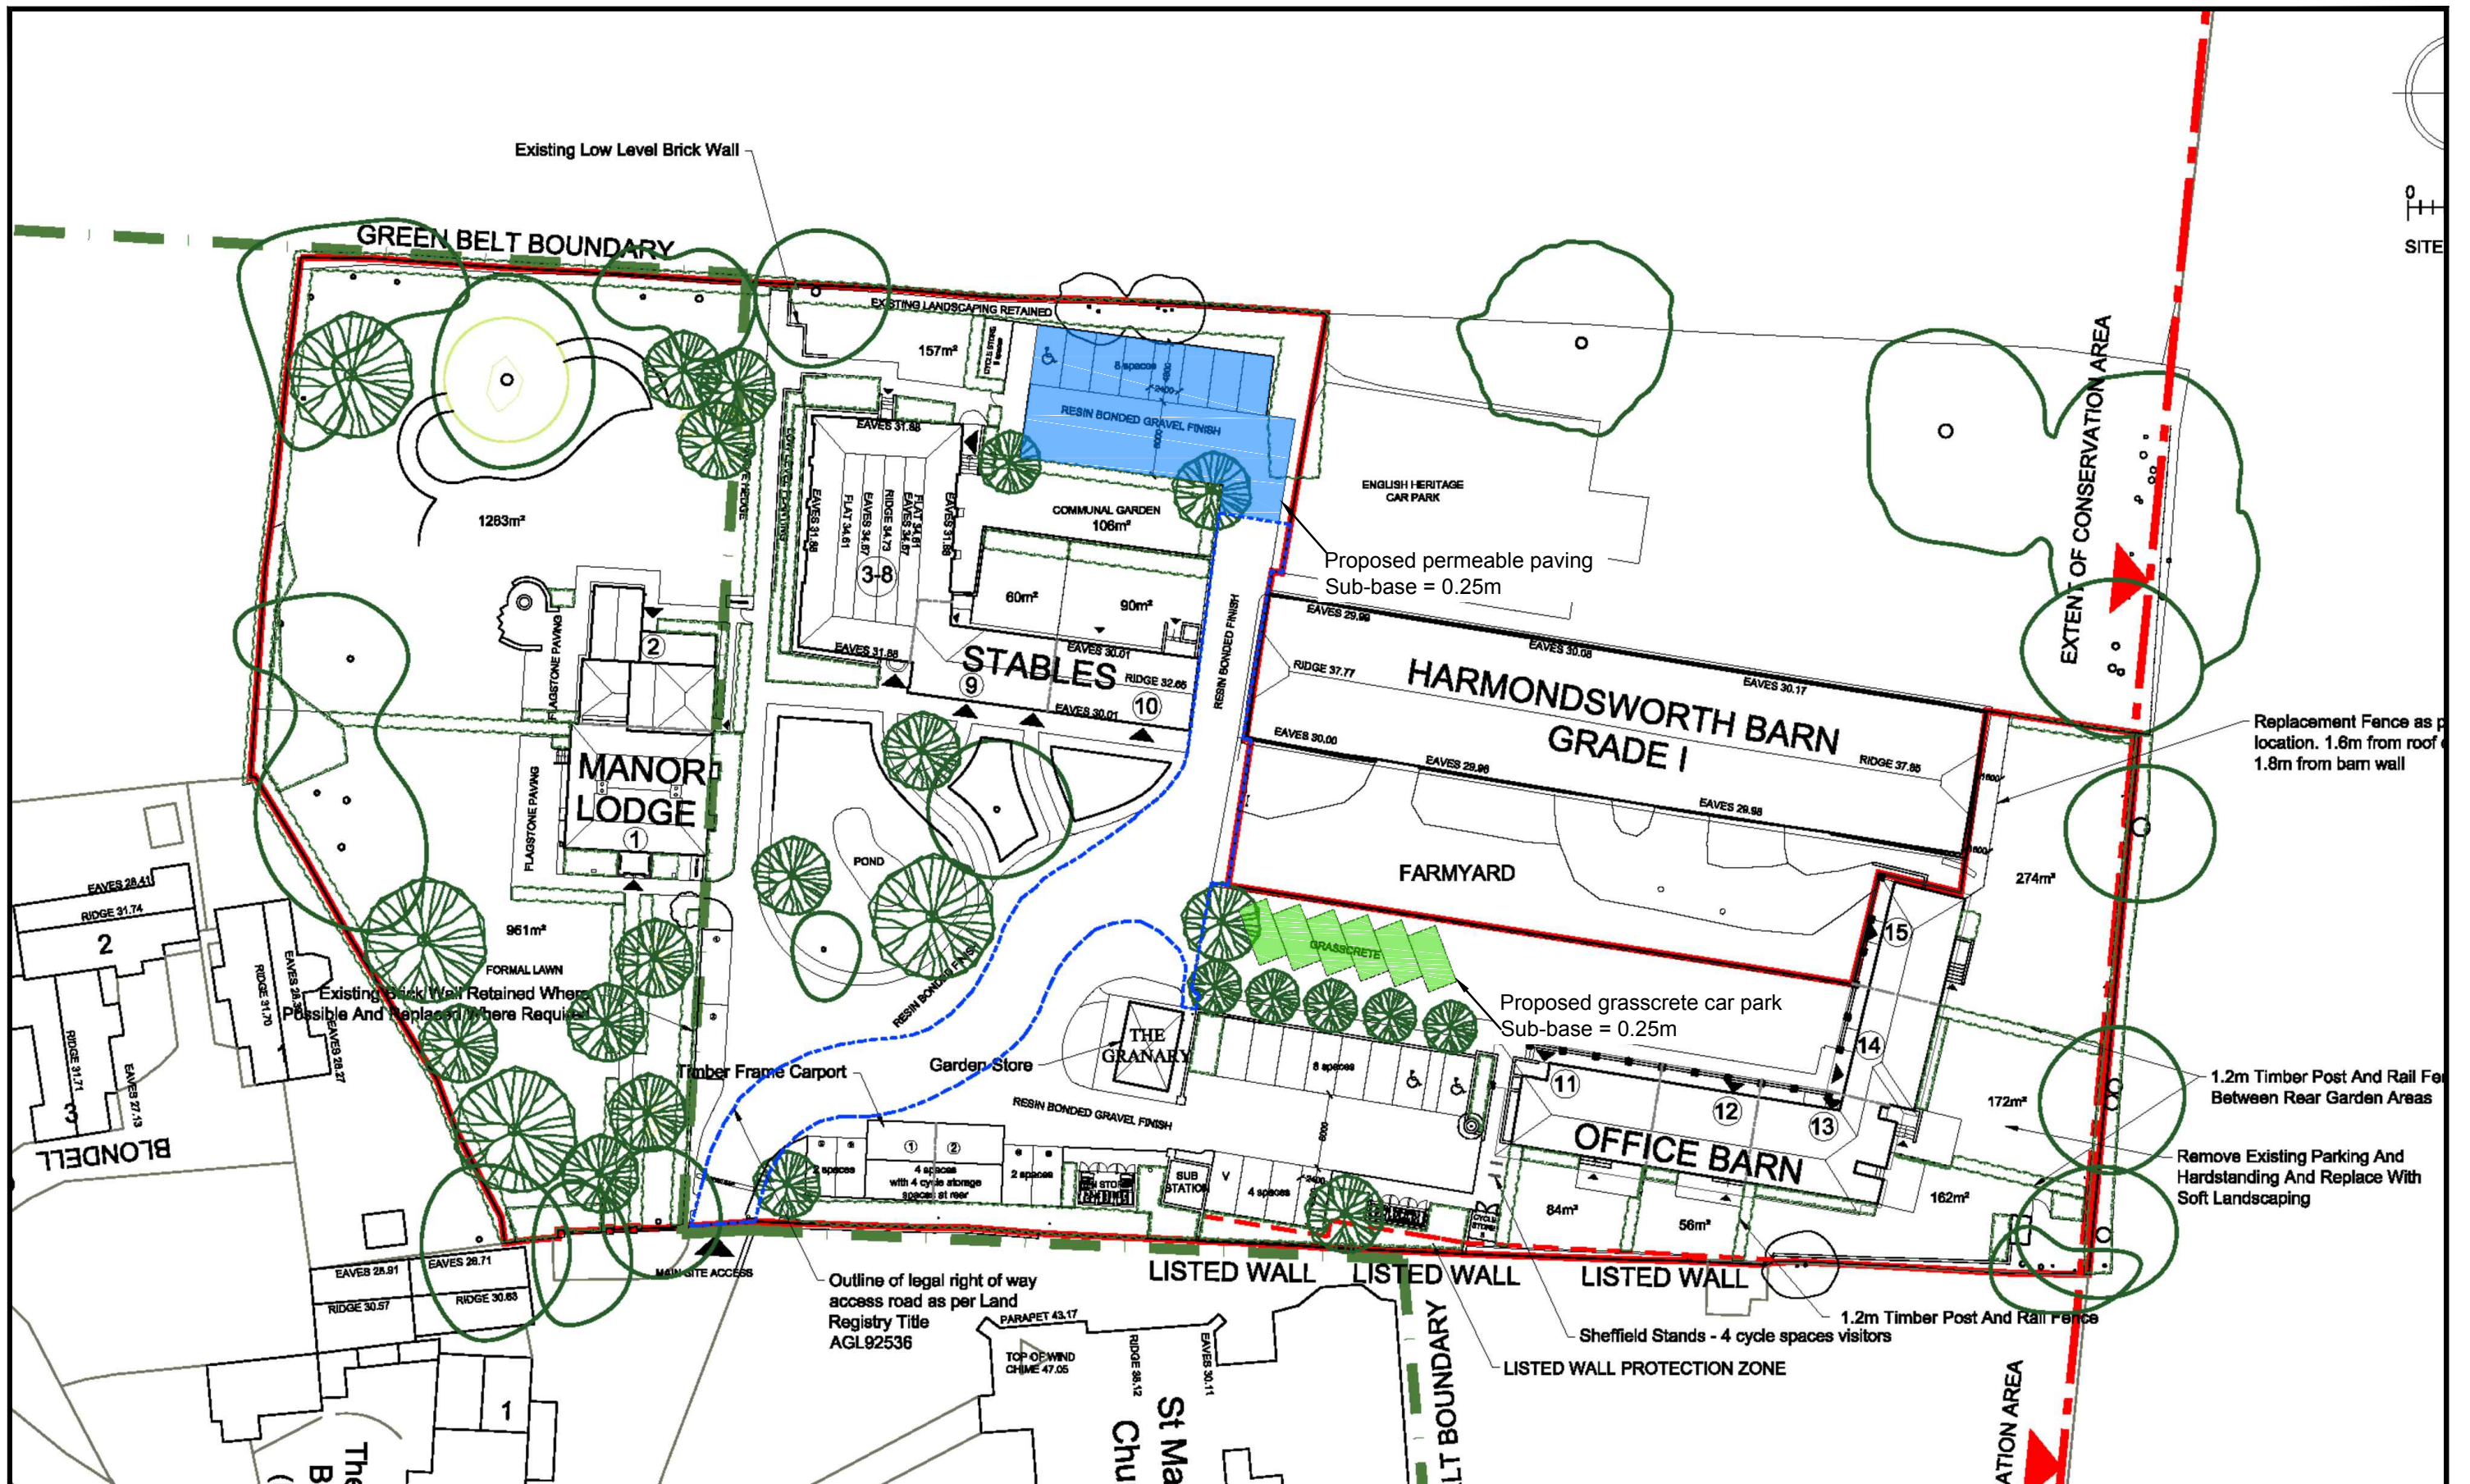

Manor Court
Harmondsworth

Proposed Drainage Strategy

SCALE 1:500

DRAWN BY RS

PRJ No. 160742

DWG No. 160742/DS/02

LANMOR Consulting
Civil Engineers & Transport Planning

Thorogood House, 34 Tolworth Close, Surbiton, Surrey, KT6 7EW

Telephone: 0208 339 7899 Fax: 0208 339 7898

E-mail: info@lanmor.co.uk

www.lanmor.co.uk