


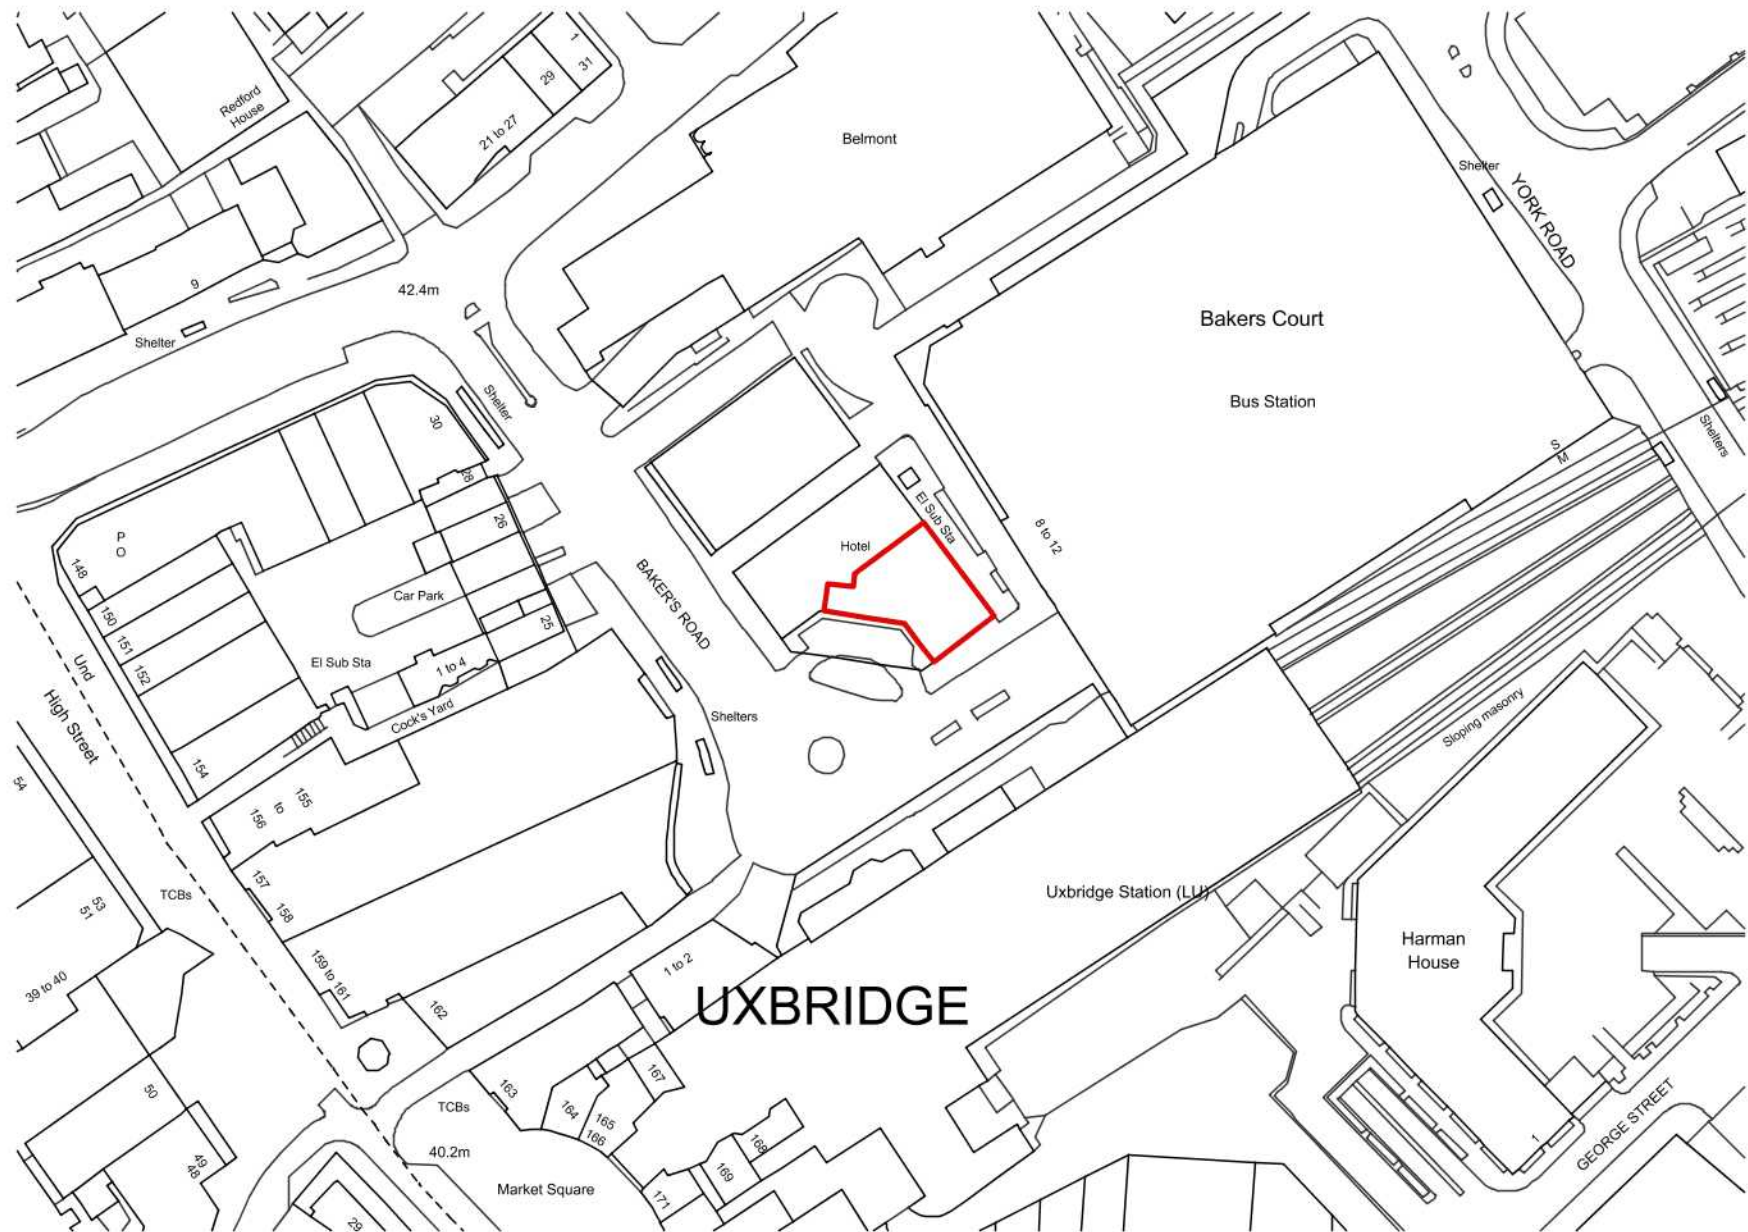

Ordnance Survey, (c) Crown Copyright 2020. All rights reserved. Licence number 100022432

B	13/11/20	General Revisions	FK
A	06/11/20	Red line boundary amended. Grid removed	LB
Rev	Date	Description	By Chk



1 Brooklands Yard, Southover High Street, Lewes, East Sussex BN7 1HU
Tel: 01273 479434
www.axiomarchitects.co.uk

Client
Whitbread Group PLC

Project
Colham House, Bakers Road,
Uxbridge,
UB8 1RG

Drawing
Site Location Plan
Premier Inn

Scale	Status	Date	Drawn	Checked
1:1250 @ A3	Planning	04/11/20	FK	LB
Drawing No.				Revision

5548-P01-001 B