




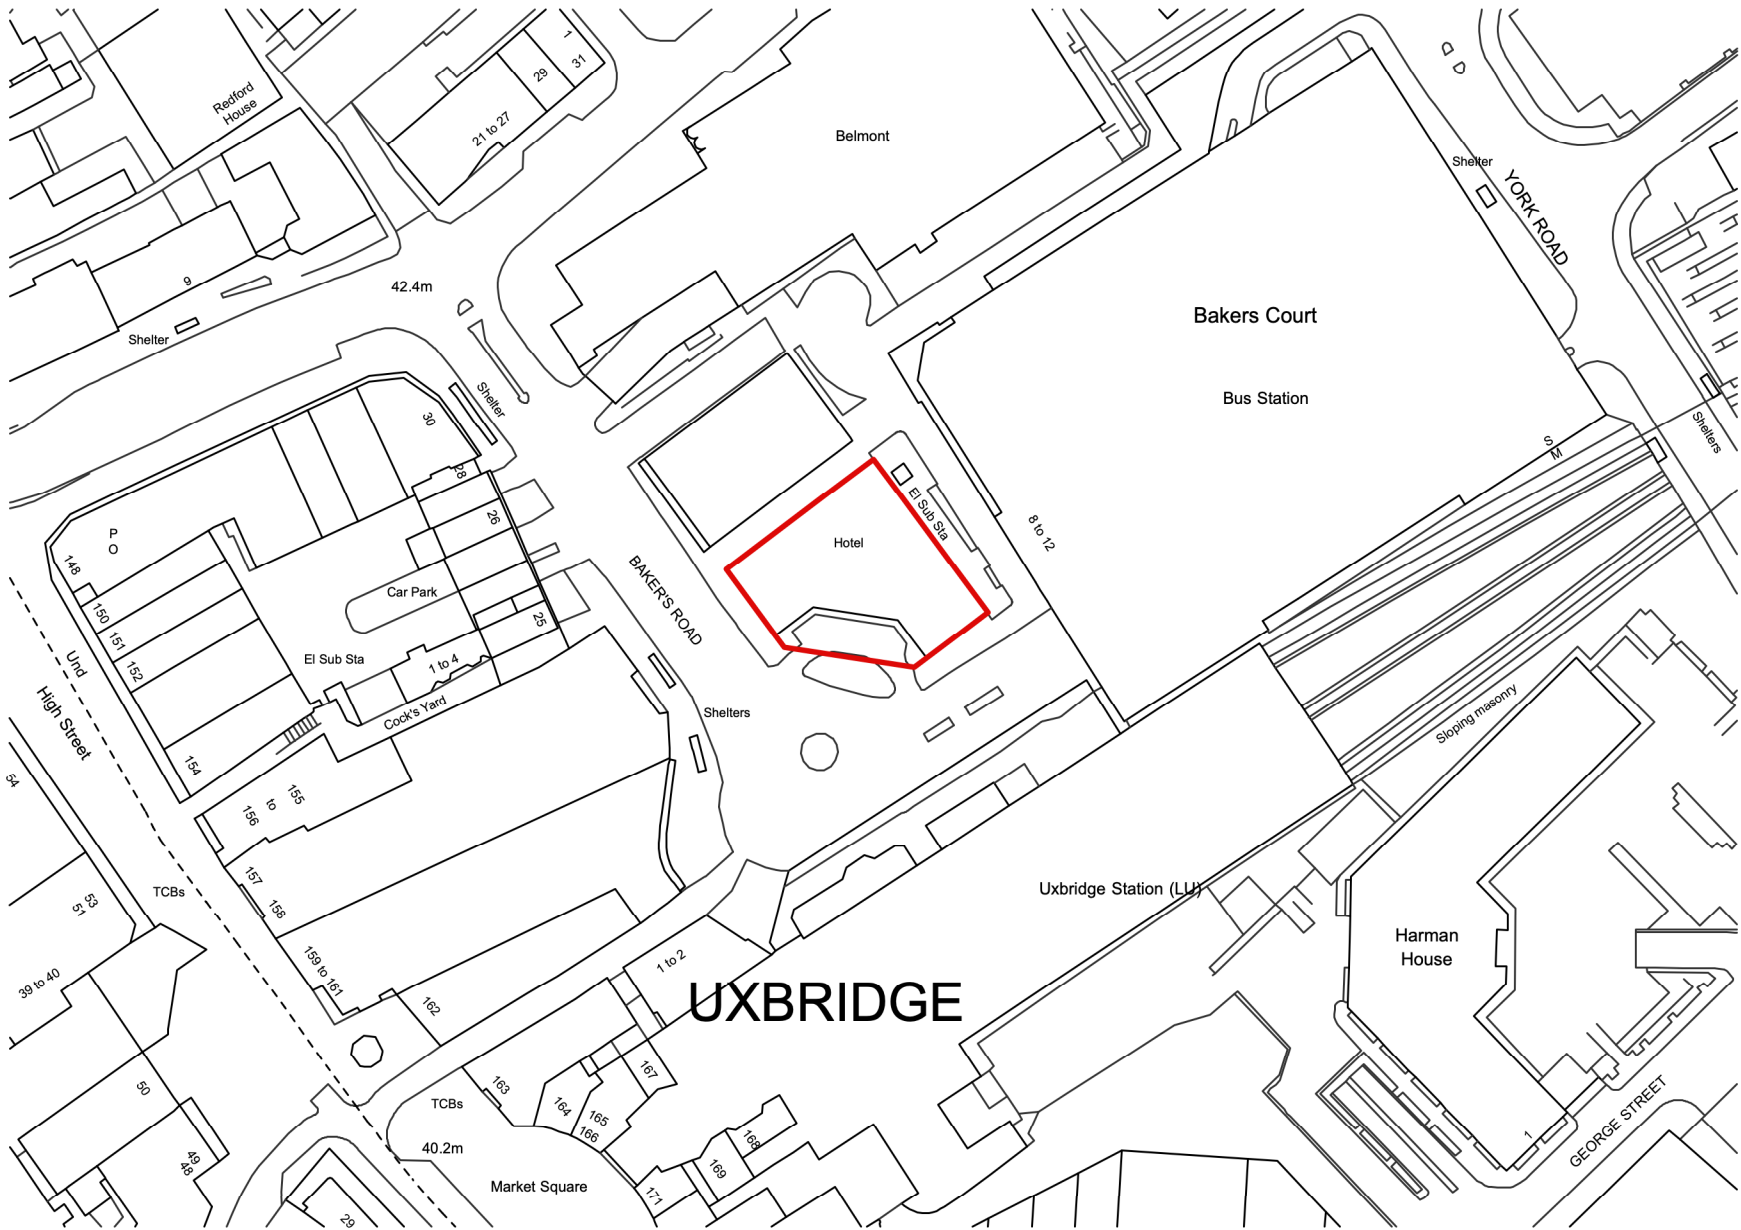

Ordnance Survey, (c) Crown Copyright 2020. All rights reserved. Licence number 100022432

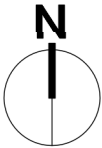

Rev	Date	Description	By	Chk
-----	------	-------------	----	-----

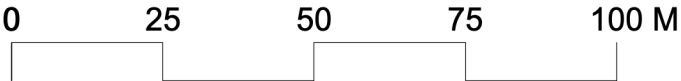

1 Brooklands Yard, Southover High Street, Lewes, East Sussex BN7 1HU
Tel. 01273 479434 www.axiomarchitects.co.uk

Client

Whitbread Group PLC

Project

Colham House, Bakers Road,
Uxbridge,
UB8 1RG

Drawing

Site Location Plan

Scale	Status	Date	Drawn	Checked
1:1250 @ A3	Planning	27/11/2020	FK	LB
Drawing No.		Revision		

5548-P02-001