


Key:
— Site Boundary

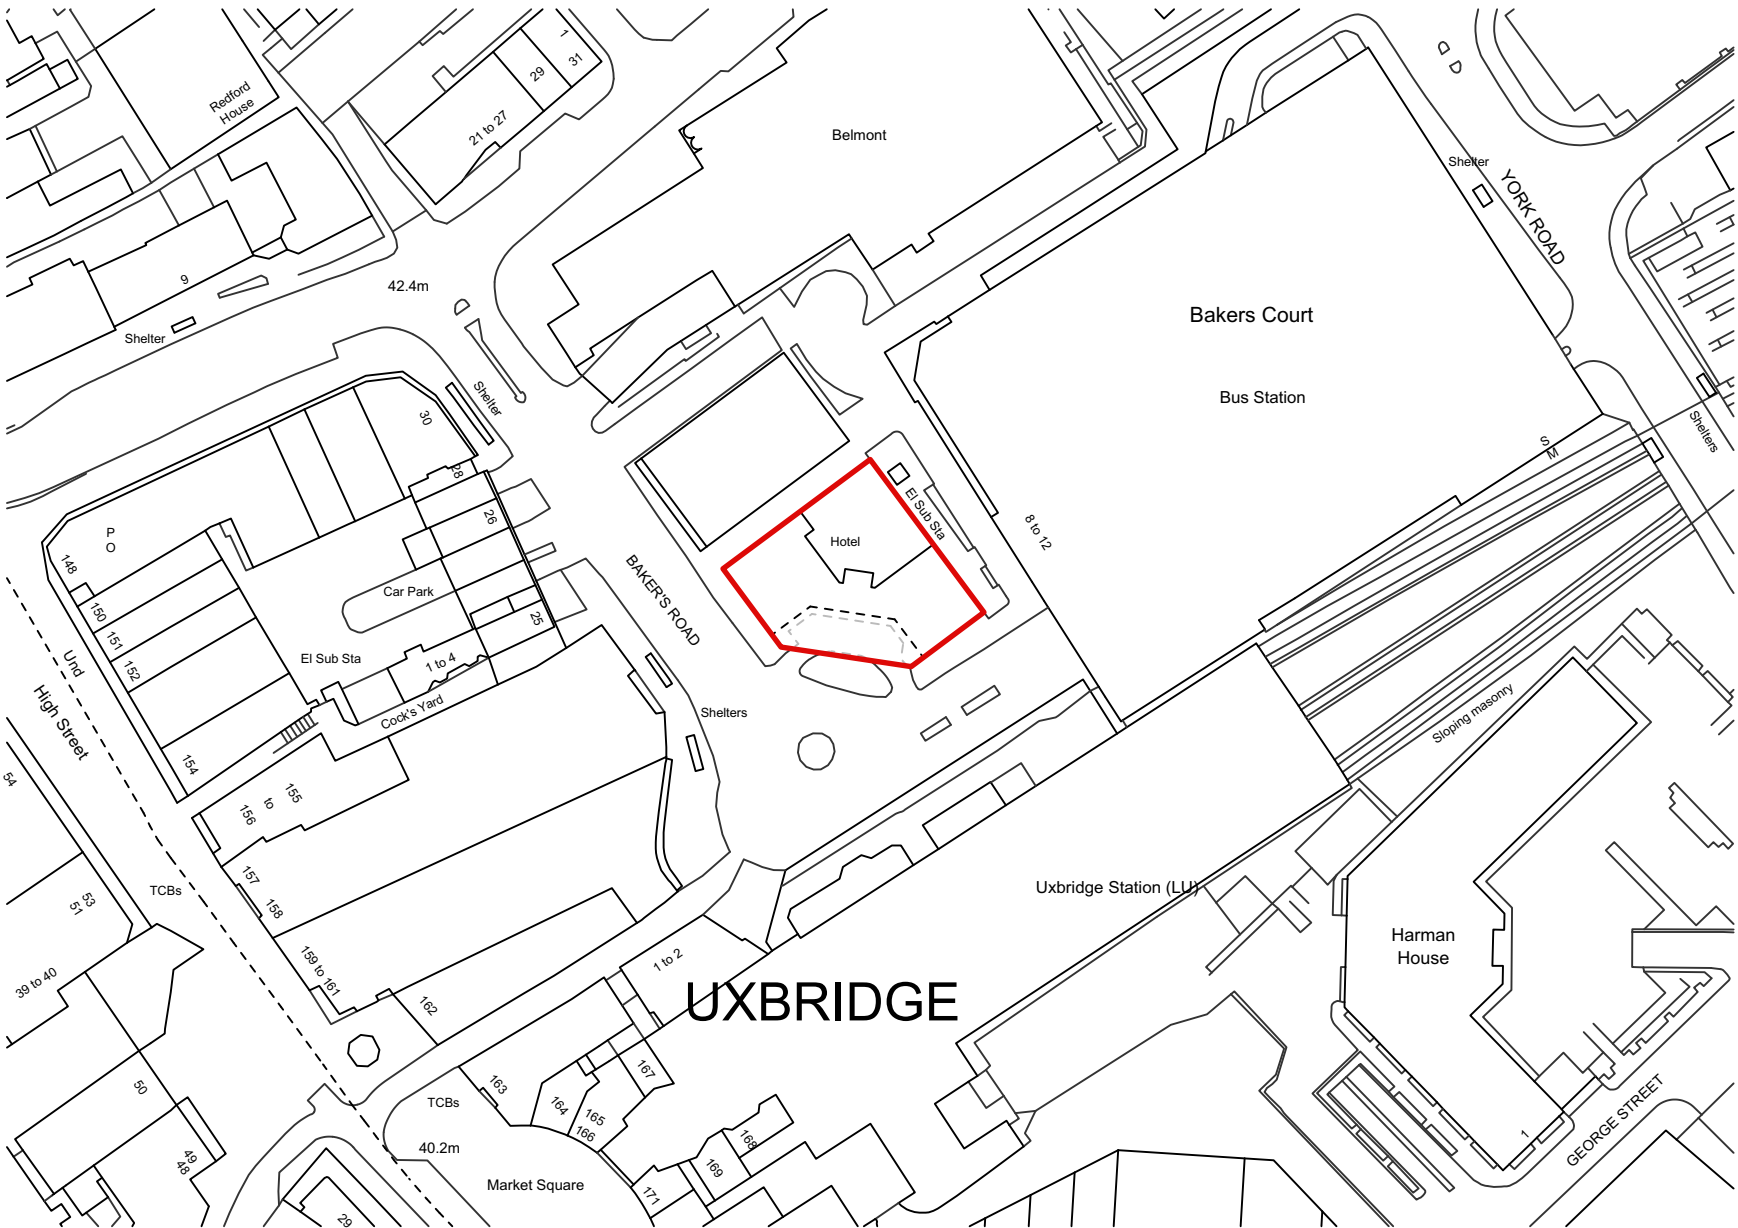

Ordnance Survey, (c) Crown Copyright 2020. All rights reserved. Licence number 100022432

Rev	Date	Description	By	Chk
-----	------	-------------	----	-----



1 Brooklands Yard, Southover High Street, Lewes, East Sussex, BN7 1HU
Tel. 01273 479434 www.axiomarchitects.co.uk

Client	Whitbread Group PLC
Project	Colham House, Bakers Road, Uxbridge, UB8 1RG
Drawing	Site Location Plan

Scale	Status	Date	Drawn	Checked
1:1250 @ A3	Planning	10/12/20	DA	LB
Drawing No.		Revision		

5548-P03-001

