


M&B - THE GEORGE OF RUISLIP - SIGNAGE

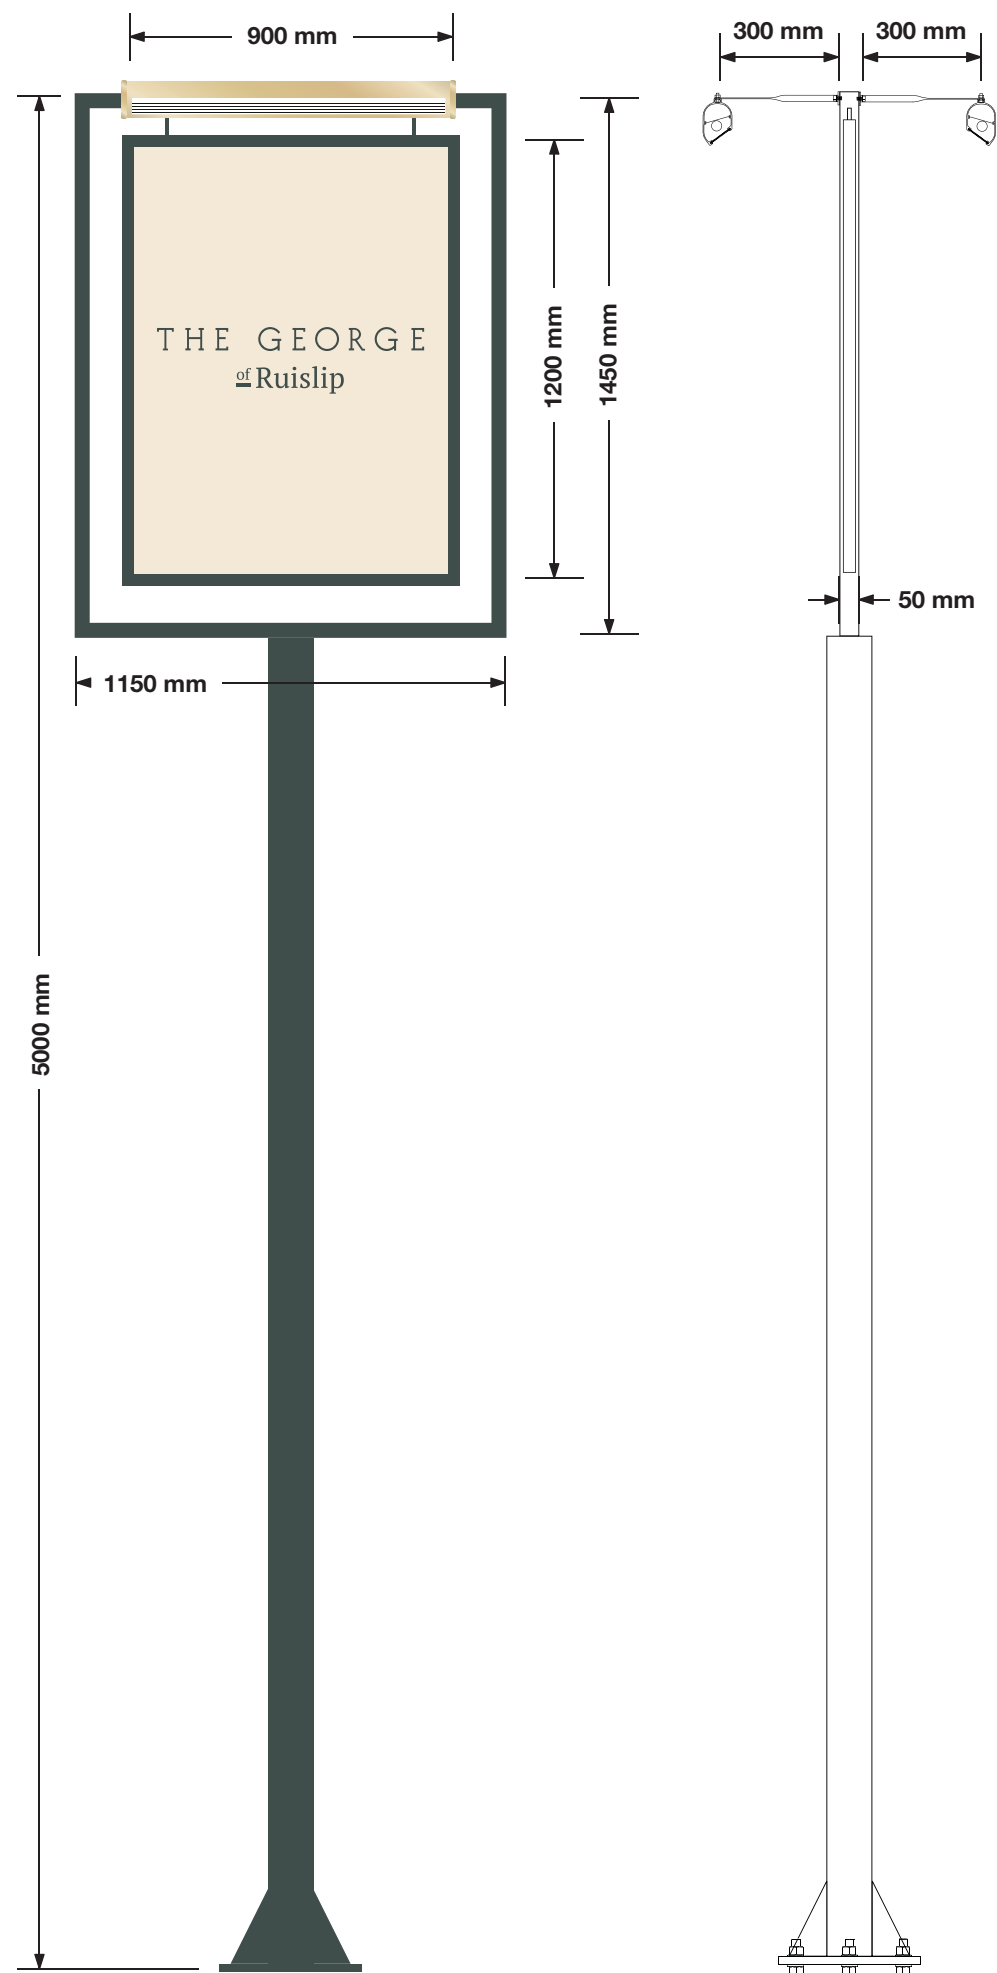

ITEM 01 (Qty 1) PICTORIAL

Double sided post pictorial sign

Featuring:

- 2no. 2mm flat aluminium panels finished F&B White Tie.
- 32mm bullnose trim finished Dulux 30GG 10/050.
- Steel gibbet finished Dulux 30GG 10/050.
- Applied vinyl housename finished to match Dulux 30GG 10/050.
- 2 no. brass aged affect trough lights.
- 120mm² steel post finished Dulux 30GG 10/050.

Scale 1:20

ITEM 02 (Qty 1) HALO ILLUMINATED LETTERS

Set of individual letters.

Featuring:

- Built up aluminium letters finished Dulux 30GG 10/050.
- LED internally illuminated to give a halo Warm White glow.
- Fixed on brass locators.

Scale 1:20

THE GEORGE
of Ruislip

2500 mm

HEIGHT ABOVE GROUND LEVEL 7500 mm

Sign Colour



Dulux
30GG 10/050

F&B
White Tie

Brass



Scale 1:20 @ A3

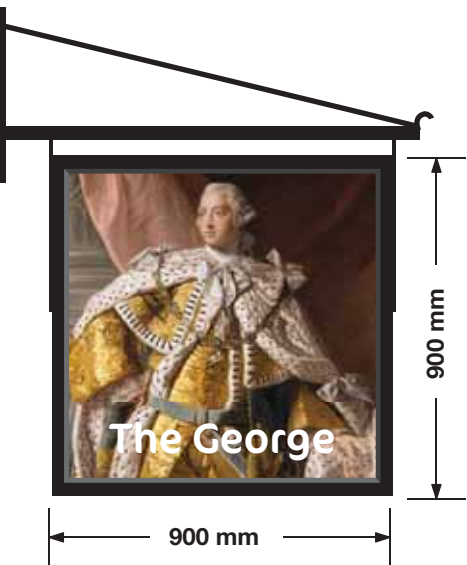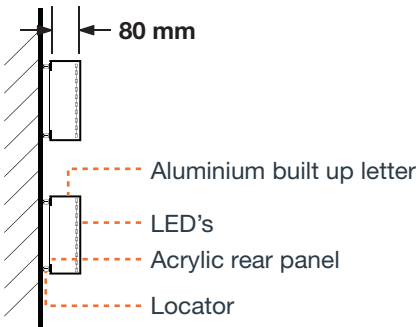


ITEM 03 (Qty 1) EXISTING PICTORIAL

Retain the existing double sided wall pictorial sign & gibbet.


Scale 1:20

HEIGHT ABOVE GROUND LEVEL 4600 mm

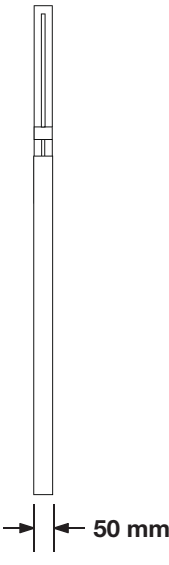



FRONT ELEVATION

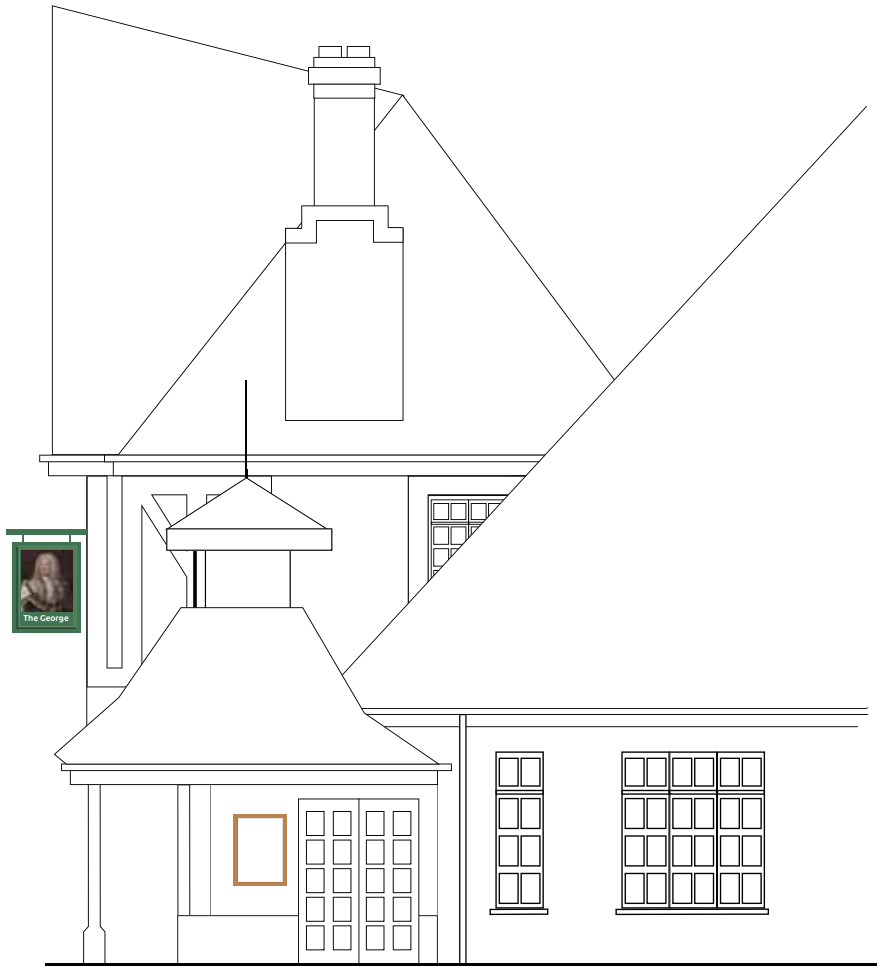

SIDE ELEVATION (PART)




Scale 1:100 @ A3



FRONT ELEVATION

01

02

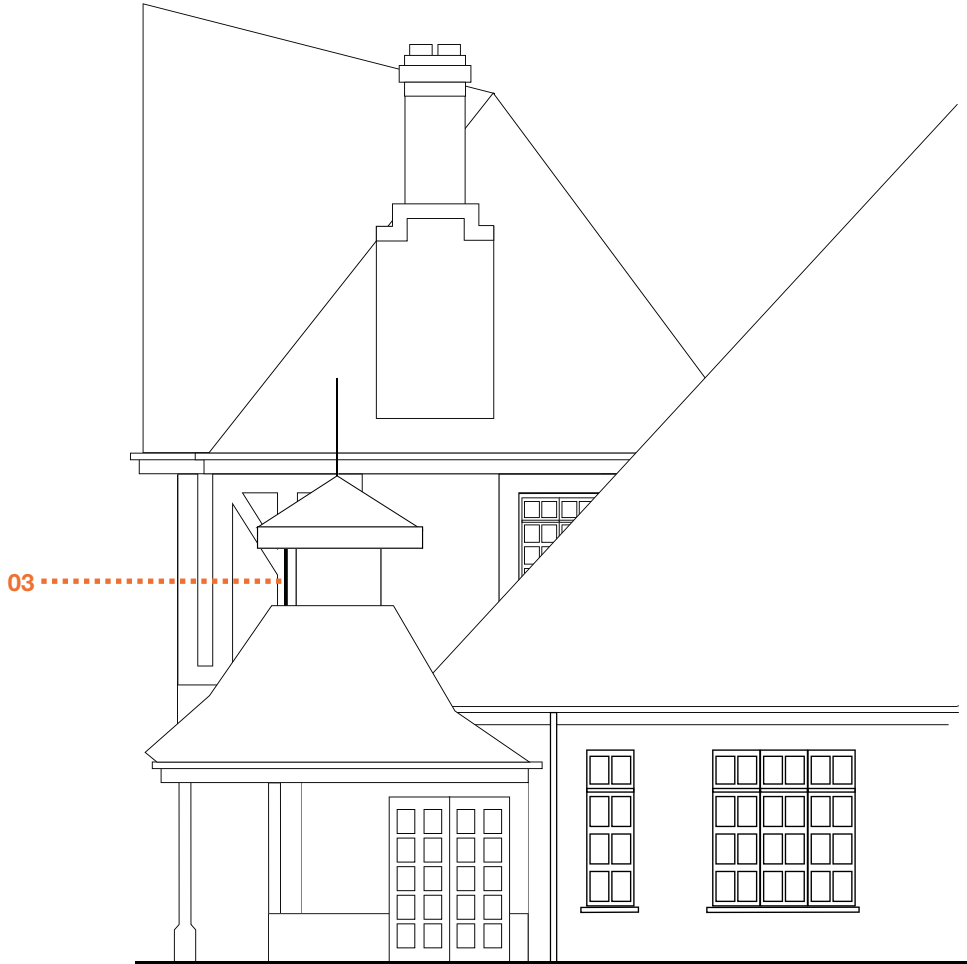

03

SIDE ELEVATION (PART)



Scale 1:100 @ A3




**THE GEORGE -
RUISLIP**
BURY STREET,
RUISLIP,
MIDDLESEX
HA4 7TJ

148510
08/11/19 - ALG

COPYRIGHT :
THE ATTACHED DESIGNS AND ILLUSTRATIONS
ARE INTENDED SOLELY FOR, AND SHOULD
ONLY BE USED BY, THOSE TO WHOM THIS
DESIGN SPECIFICATION IS ADDRESSED.

**THE CONTENTS ARE STRICTLY
PRIVATE AND CONFIDENTIAL.**
ANY FORM OF REPRODUCTION,
DISSEMINATION, COPYING, DISCLOSURE,
MODIFICATION OR DISTRIBUTION IS STRICTLY
PROHIBITED WITHOUT THE PRIOR WRITTEN
CONSENT OF ASHLEIGH SIGNS LTD
(COMPANY NUMBER : 1325080)
WHOSE REGISTERED ADDRESS IS:
ASHLEIGH HOUSE, BECKBRIDGE ROAD,
NORMANTON INDUSTRIAL ESTATE,
NORMANTON, WF6 1TE

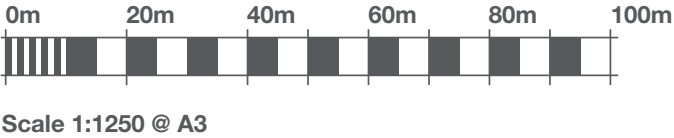



Scale 1:500 @ A3



THE GEORGE -
RUISLIP
BURY STREET,
RUISLIP,
MIDDLESEX
HA4 7TJ

148510
08/11/19 - ALG

COPYRIGHT :
THE ATTACHED DESIGNS AND ILLUSTRATIONS
ARE INTENDED SOLELY FOR, AND SHOULD
ONLY BE USED BY, THOSE TO WHOM THIS
DESIGN SPECIFICATION IS ADDRESSED.

THE CONTENTS ARE STRICTLY
PRIVATE AND CONFIDENTIAL.

ANY FORM OF REPRODUCTION,
DISSEMINATION, COPYING, DISCLOSURE,
MODIFICATION OR DISTRIBUTION IS STRICTLY
PROHIBITED WITHOUT THE PRIOR WRITTEN
CONSENT OF ASHLEIGH SIGNS LTD

(COMPANY NUMBER : 1325080)

WHOSE REGISTERED ADDRESS IS:
ASHLEIGH HOUSE, BECKBRIDGE ROAD,
NORMANTON INDUSTRIAL ESTATE,
NORMANTON, WFG 1TE