


Notes


This drawing is subject to copyright.
Do not scale from this drawing.

Based on drawing by Studio Hallett
Drawing number 001_2006 Rev 02

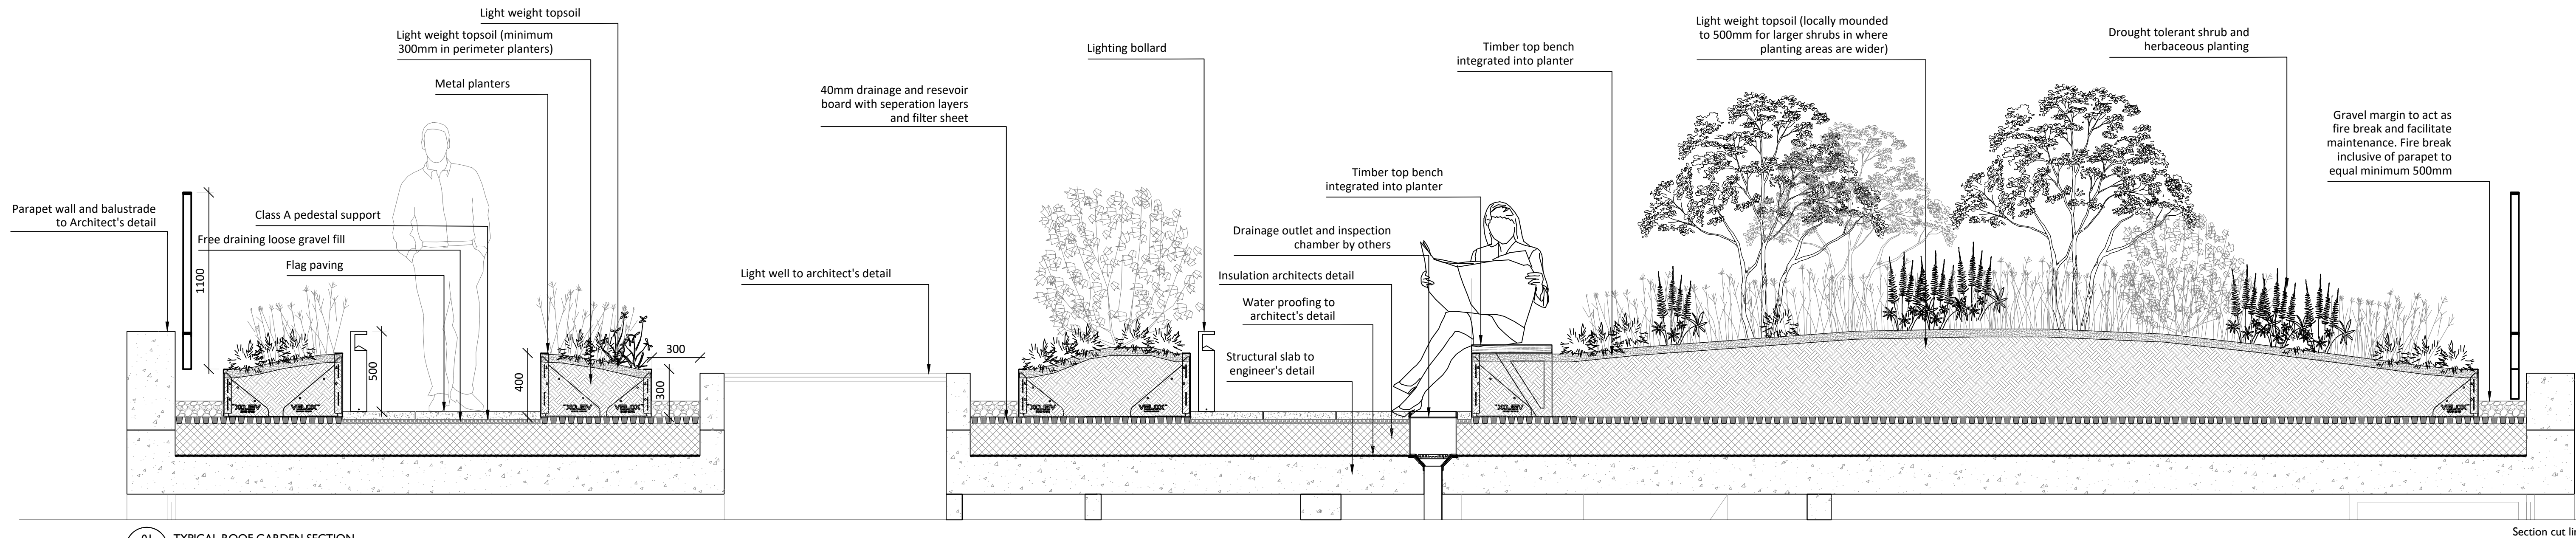


01 TYPICAL ROOF GARDEN SECTION
DT-02 Scale 1:20

Section cut line

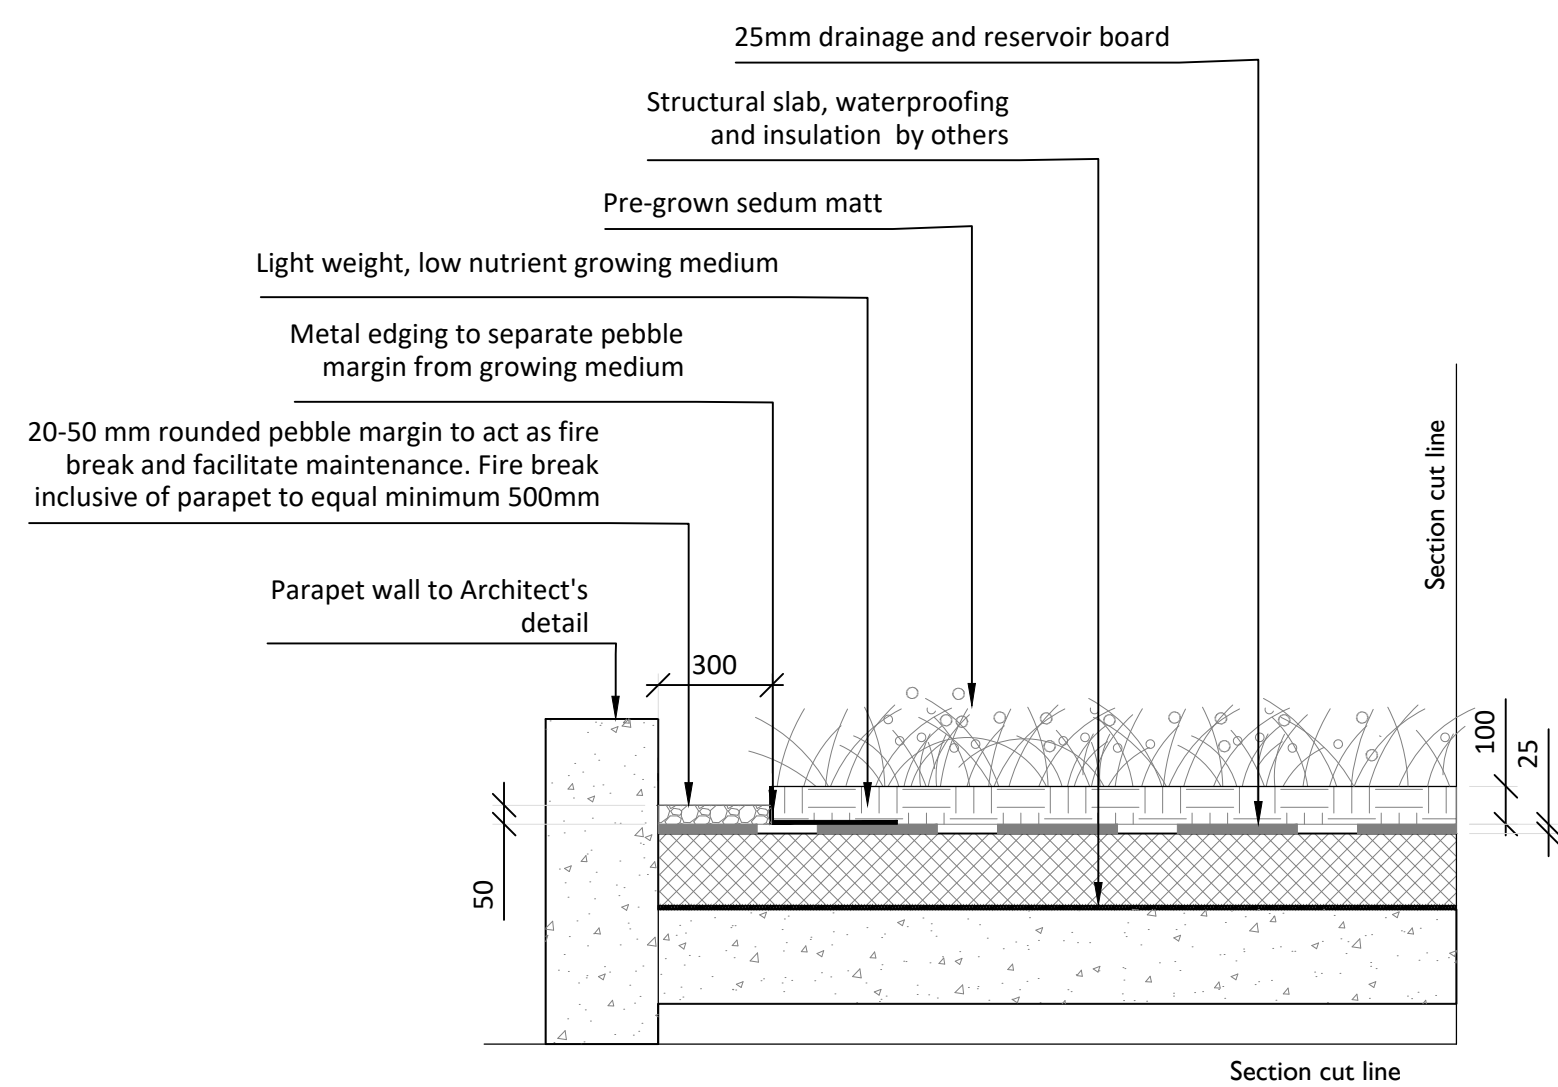

02 TYPICAL SEDUM ROOF DETAIL
DT-02 Scale 1:20

key Plan NTS

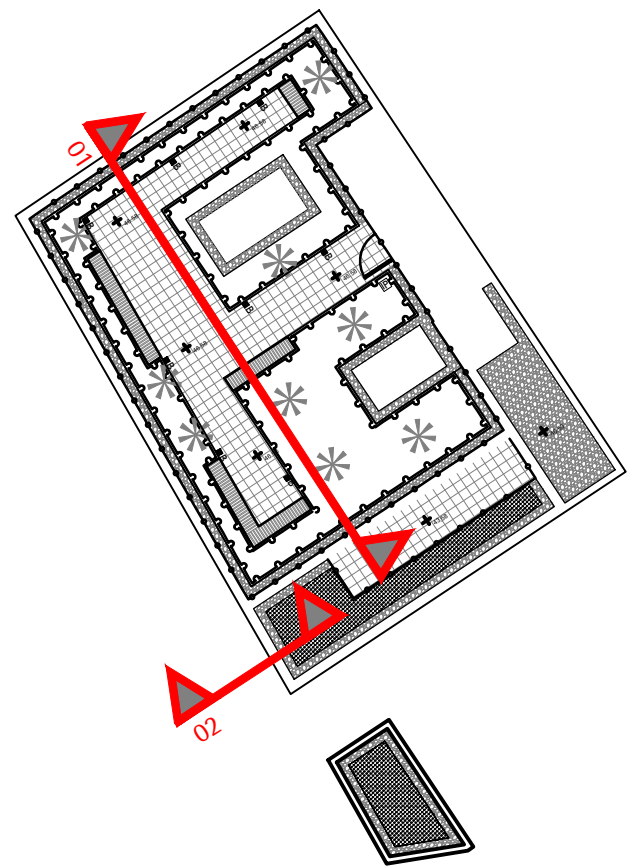

A	Issued for planning	12/04/22	TB	JH
Rev	Description	Date	Drawn	Checked

Drawing Status

PLANNING



Client: Albion Housing Scale: 1:20@A1

Project: 40 Station Approach Ruislip By/Chk: TB/JH

Drawing Title: Roof Terrace Details Date: 10/03/22

Drawing Number: 2990-DT-02 Revision: P1