PLANNING DRAWING

COPYRIGHT ©

Details of this drawing are the copyright of TPP Services and must not be reproduced or copied without prior written consent. Any errors or omissions are to be reported to the contractor and Architect immediately. All proposed road and junction alterations subject are to highways engineers detailed design. Removal of any existing tree and landscaped areas subject negotiations with Local Authority Planning dept. and other statutory controls. All drawings to be read in conjunction with structural engineers drawings and all related Architects and consultant drawings and other relevant design information. Where doubt arises, seek clarification

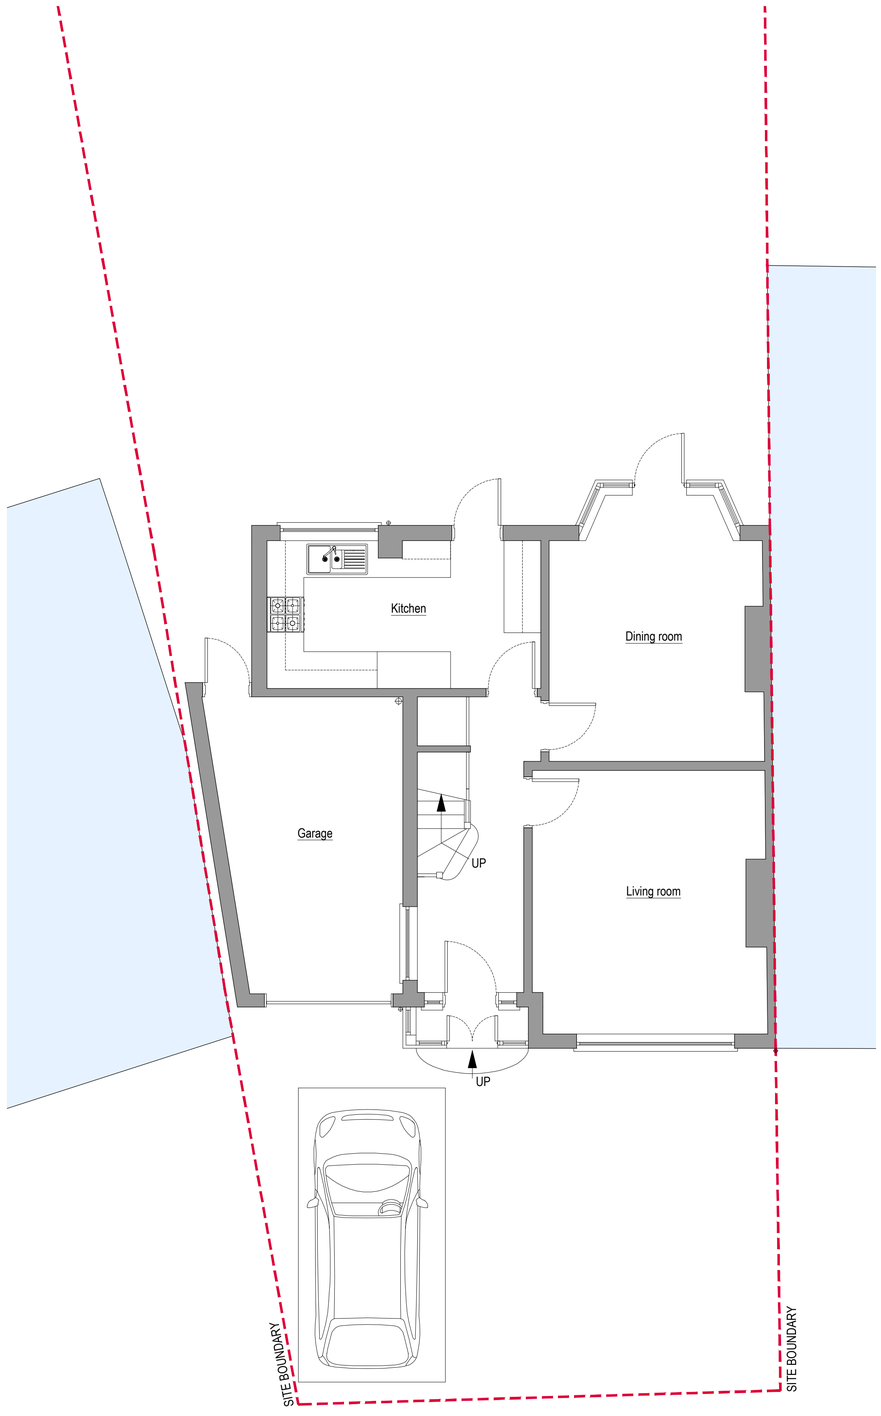

EXISTING GROUND FLOOR LAYOUT (1:50)

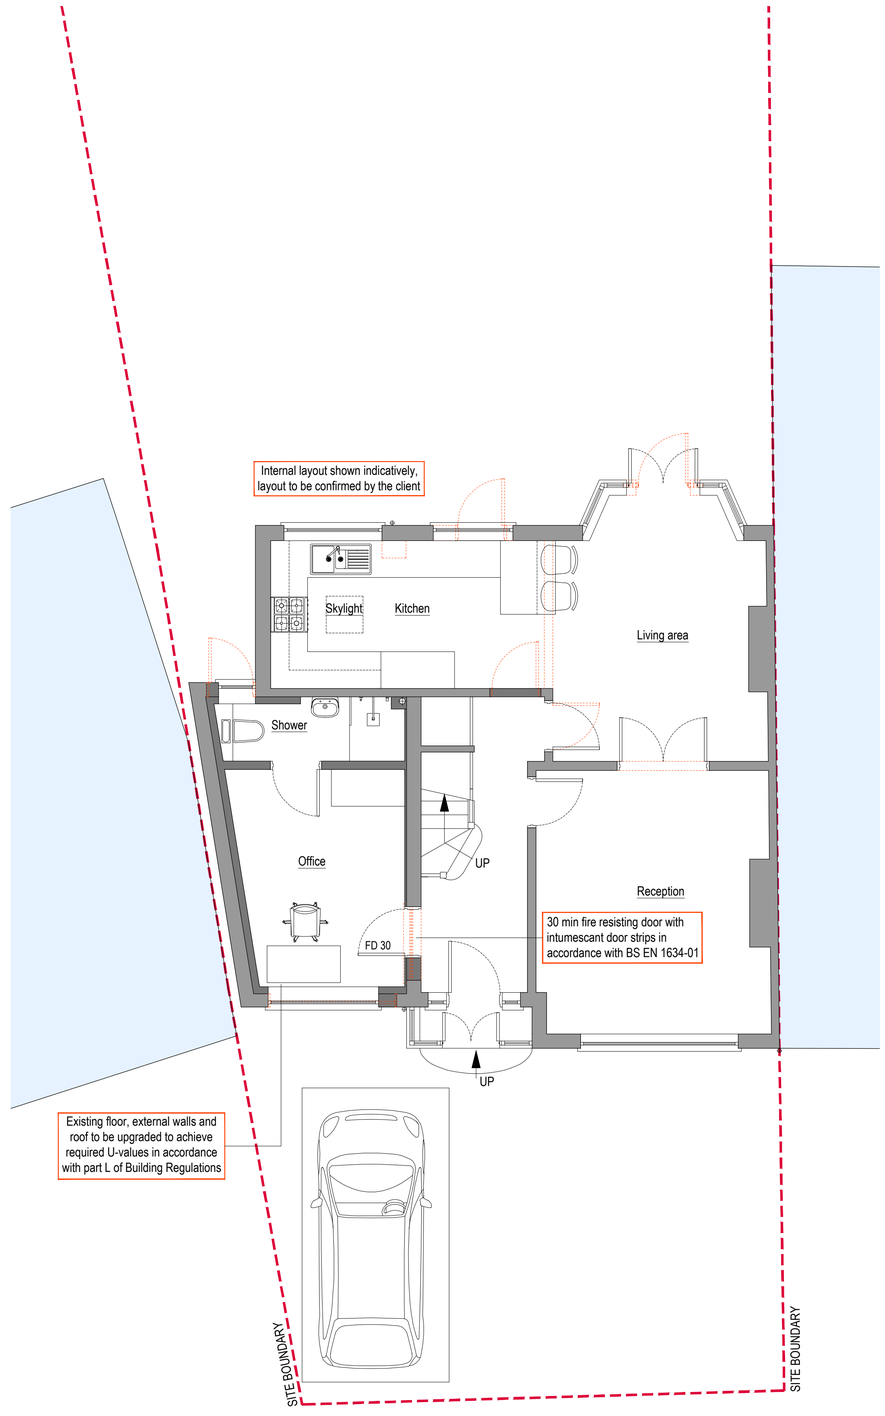

PROPOSED GROUND FLOOR LAYOUT (1:50)

SCALE 1:50 (METRES)
0 1 2 3 4 5

Rev.	Description	

Purpose of issue	Date

TPP LTD

Project
11 BEECHWOOD AVENUE, RUISLIP, HA4 6EG

Title
EXISTING AND PROPOSED GROUND FLOOR LAYOUTS

A1 ORIGINAL PLOT SIZE

Original Scale	Drawn	Checked
1:50	AS	JSL
	Date MAY 4	Date MAY 4

Drawing Number: TPP20250904-01 | Rev: A

THIS IS A CAD DRAWING - HAND AMENDMENTS SHOULD BE CARRIED OUT IN ACCORDANCE WITH Q.A. PROCEDURES

PLANNING DRAWING

COPYRIGHT ©

Details of this drawing are the copyright of TPP Services and must not be reproduced or copied without prior written consent. Any errors or omissions are to be reported to the contractor and Architect immediately. All proposed road and junction alterations subject are to highways engineers detailed design. Removal of any existing tree and landscaped areas subject negotiations with Local Authority Planning dept. and other statutory controls. All drawings to be read in conjunction with structural engineers drawings and all related Architects and consultant drawings and other relevant design information. Where doubt arises, seek clarification

EXISTING FRONT ELEVATION (1:50)

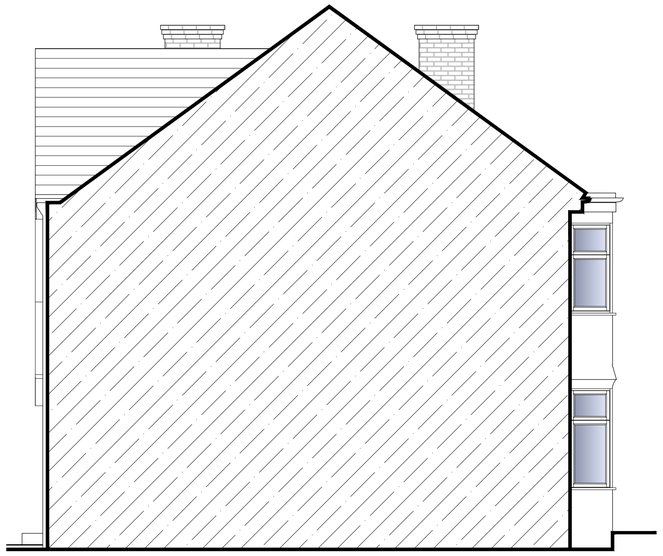

EXISTING SIDE ELEVATION (1:50)

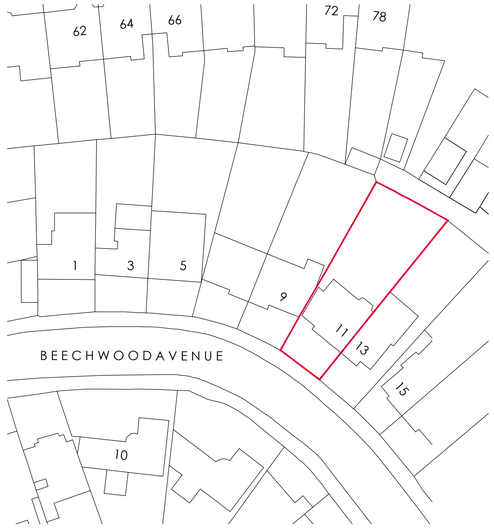

EXISTING BLOCK PLAN (1:500)

EXISTING REAR ELEVATION (1:50)

EXISTING SIDE ELEVATION (1:50)

N

SCALE 1:500 (METRES)
0 10 20 30 40 50

SCALE 1:50 (METRES)
0 1 2 3 4 5

A1
ORIGINAL
PLOT SIZE

Rev.	Description	

Purpose of issue | Date

TPP LTD

Project
11 BEECHWOOD AVENUE, RUISLIP, HA4 6EG

Title
EXISTING ELEVATIONS AND BLOCK PLAN

Original Scale	Drawn	Checked
N/A	AS	JSL
	Date MAY 6	Date MAY 6

Drawing Number: TPP20250904-02 | Rev

THIS IS A CAD DRAWING - HAND AMENDMENTS SHOULD BE CARRIED OUT IN ACCORDANCE WITH Q.A. PROCEDURES

PLANNING DRAWING

COPYRIGHT ©

Details of this drawing are the copyright of TPP Services and must not be reproduced or copied without prior written consent. Any errors or omissions are to be reported to the contractor and Architect immediately. All proposed road and junction alterations subject are to highways engineers detailed design. Removal of any existing tree and landscaped areas subject negotiations with Local Authority Planning dept. and other statutory controls. All drawings to be read in conjunction with structural engineers drawings and all related Architects and consultant drawings and other relevant design information. Where doubt arises, seek clarification

PROPOSED FRONT ELEVATION (1:50)

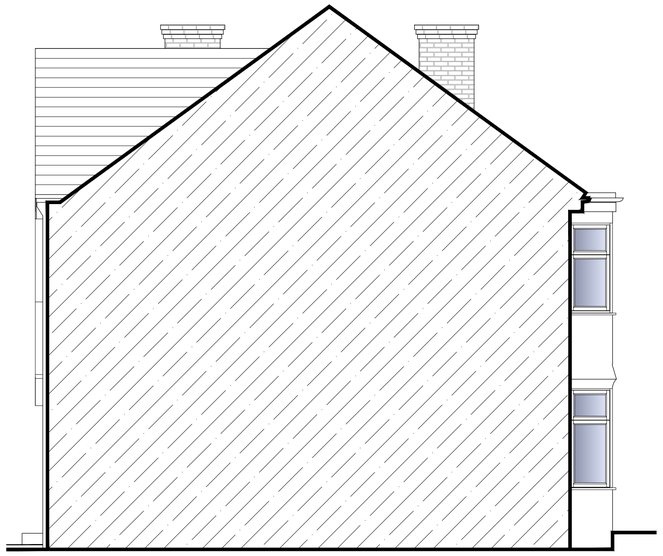

PROPOSED SIDE ELEVATION (1:50)

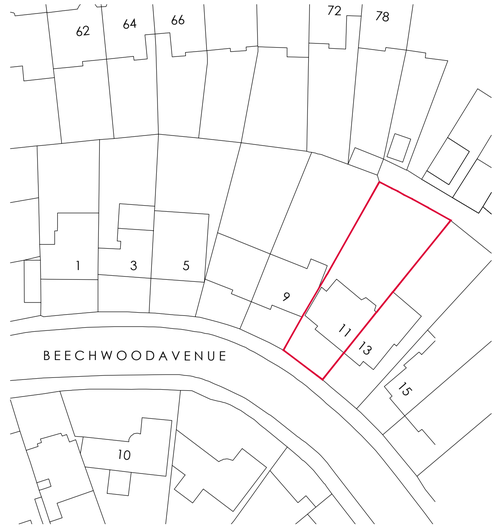

PROPOSED BLOCK PLAN (1:500)

Obscure grade 3 window to prevent overlooking

PROPOSED REAR ELEVATION (1:50)

PROPOSED SIDE ELEVATION (1:50)

N

SCALE 1:500 (METRES)
0 10 20 30 40 50

SCALE 1:50 (METRES)
0 1 2 3 4 5

A1
ORIGINAL
PLOT SIZE

Rev.	Description

Purpose of issue | Date

LTD

Project
11 BEECHWOOD AVENUE, RUISLIP, HA4 6EG

Title
PROPOSED ELEVATIONS AND BLOCK PLAN

Original Scale	Drawn	Checked
N/A	AS	JSL
	Date MAY 6	Date MAY 6

Drawing Number: TPP20250904-03 | Rev: A