




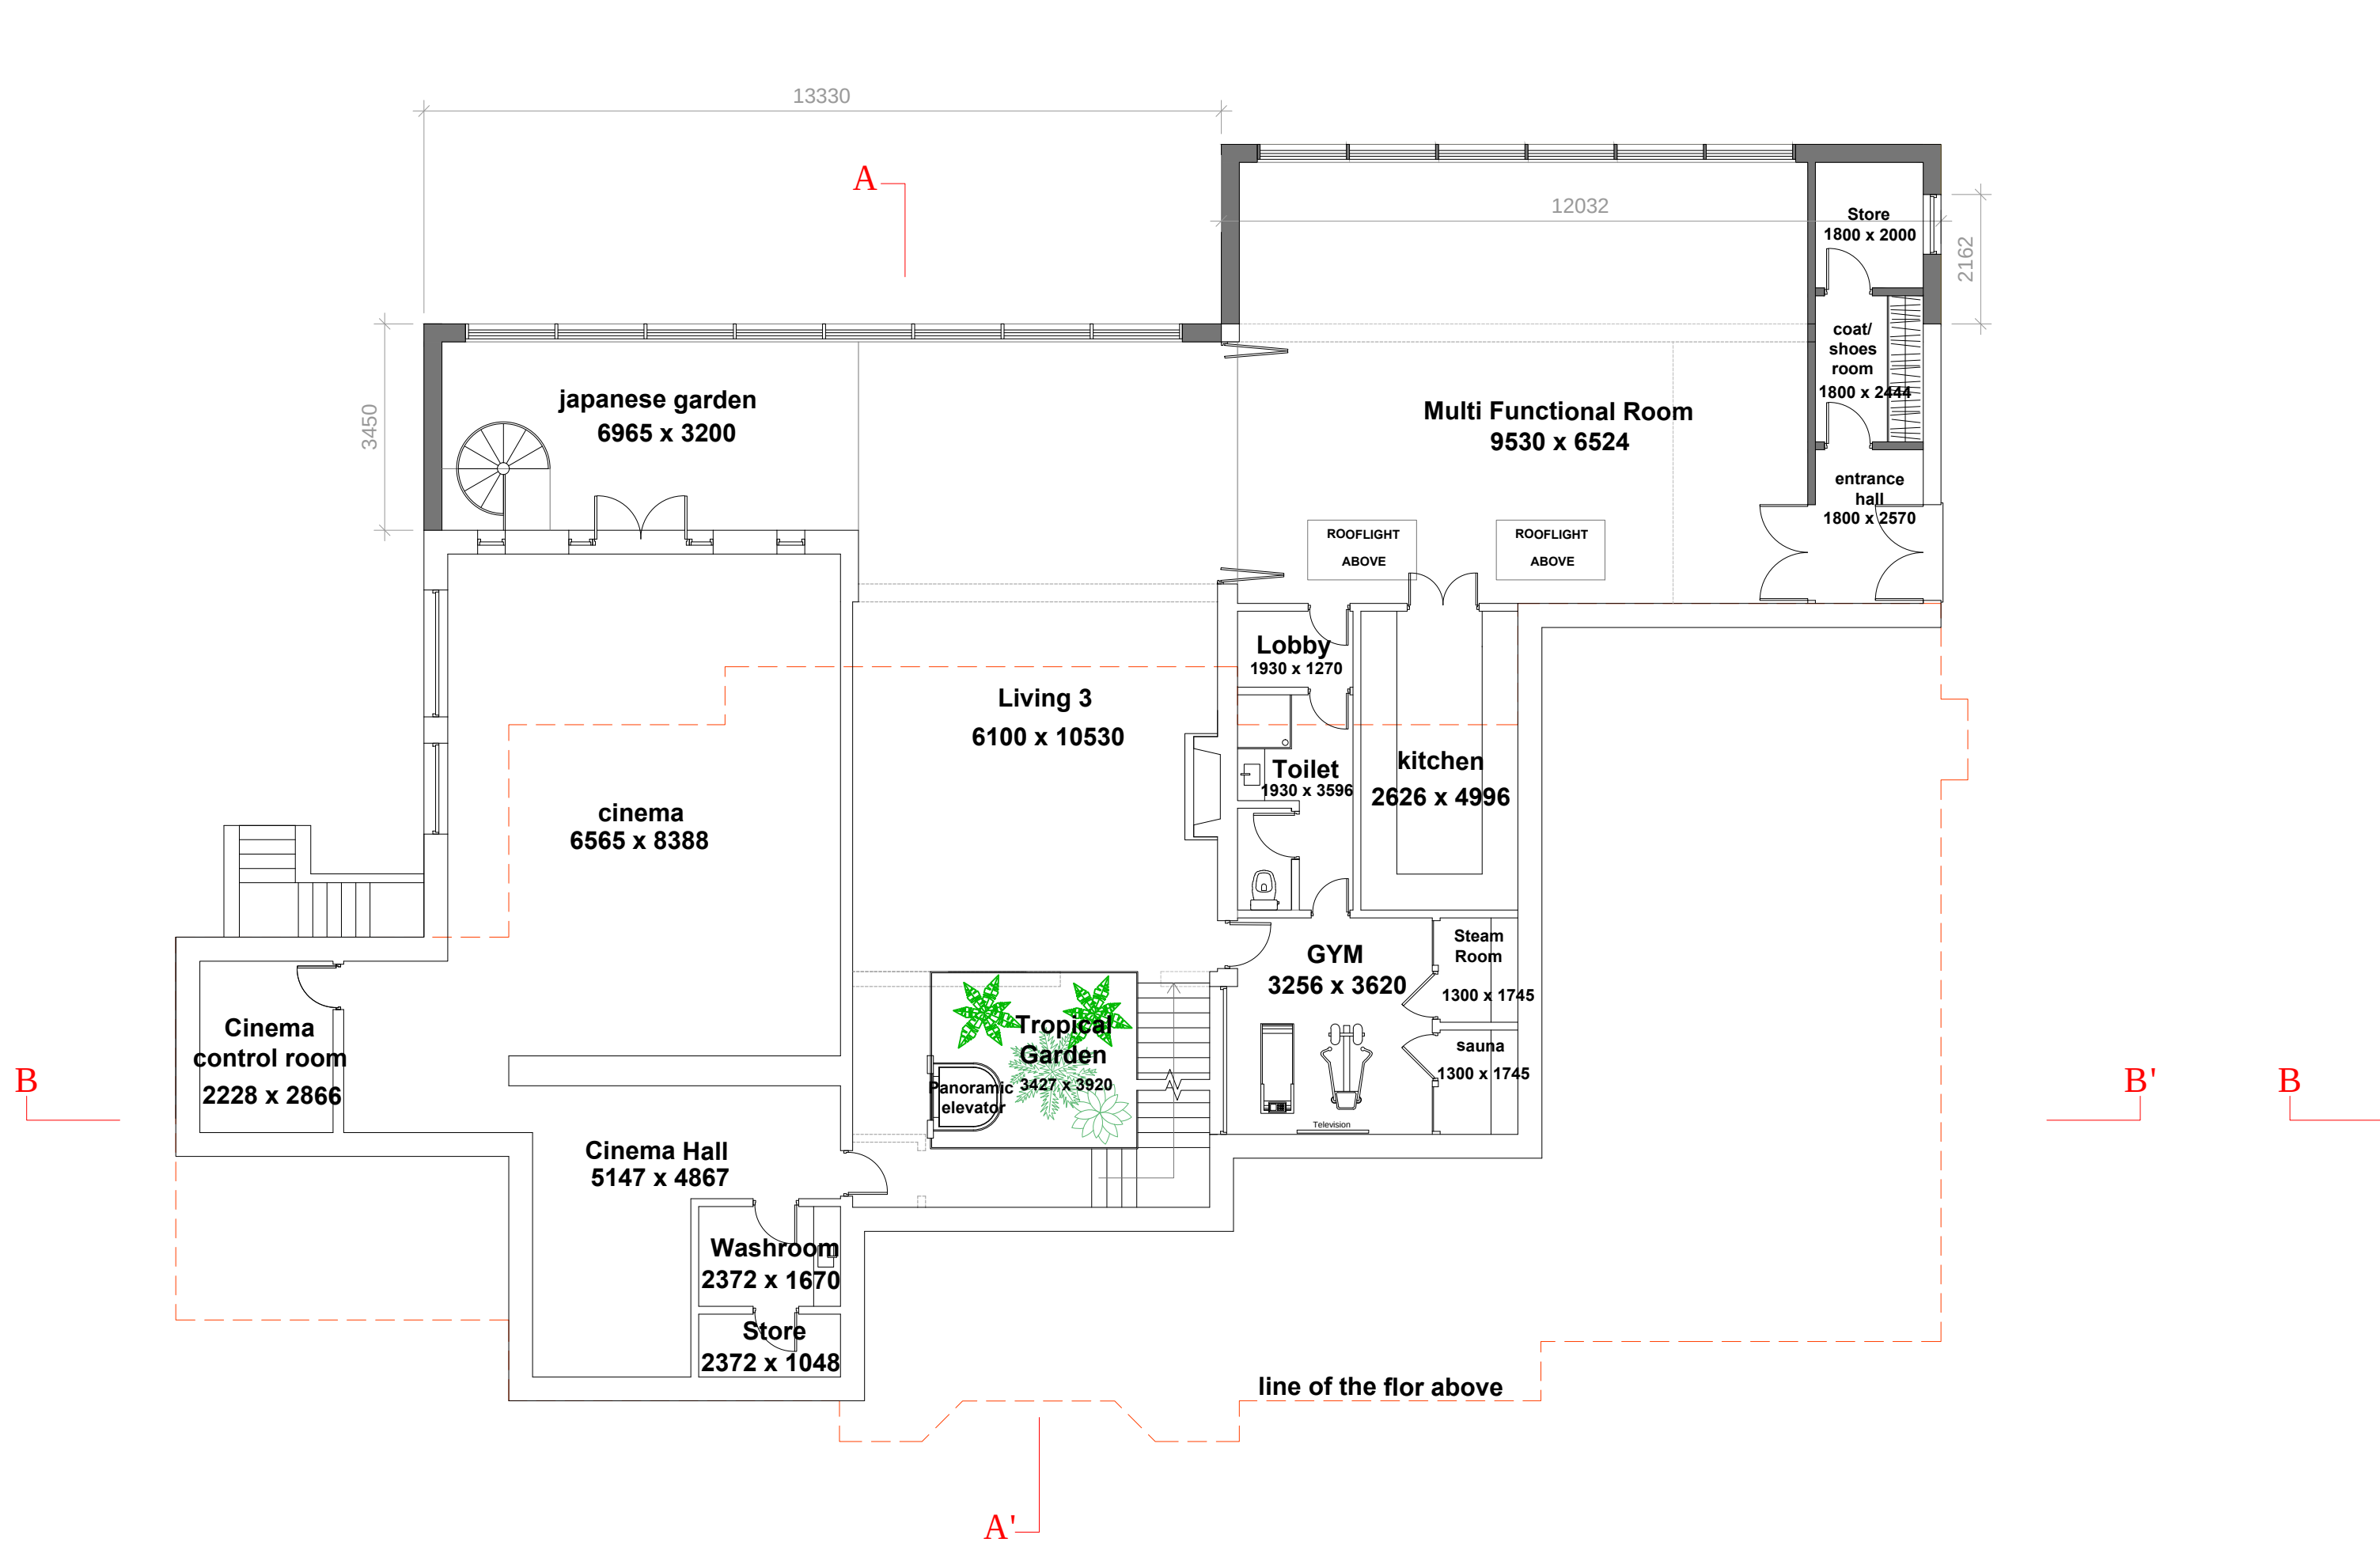

LOWER GROUND FLOOR 341.50m² G.I.A

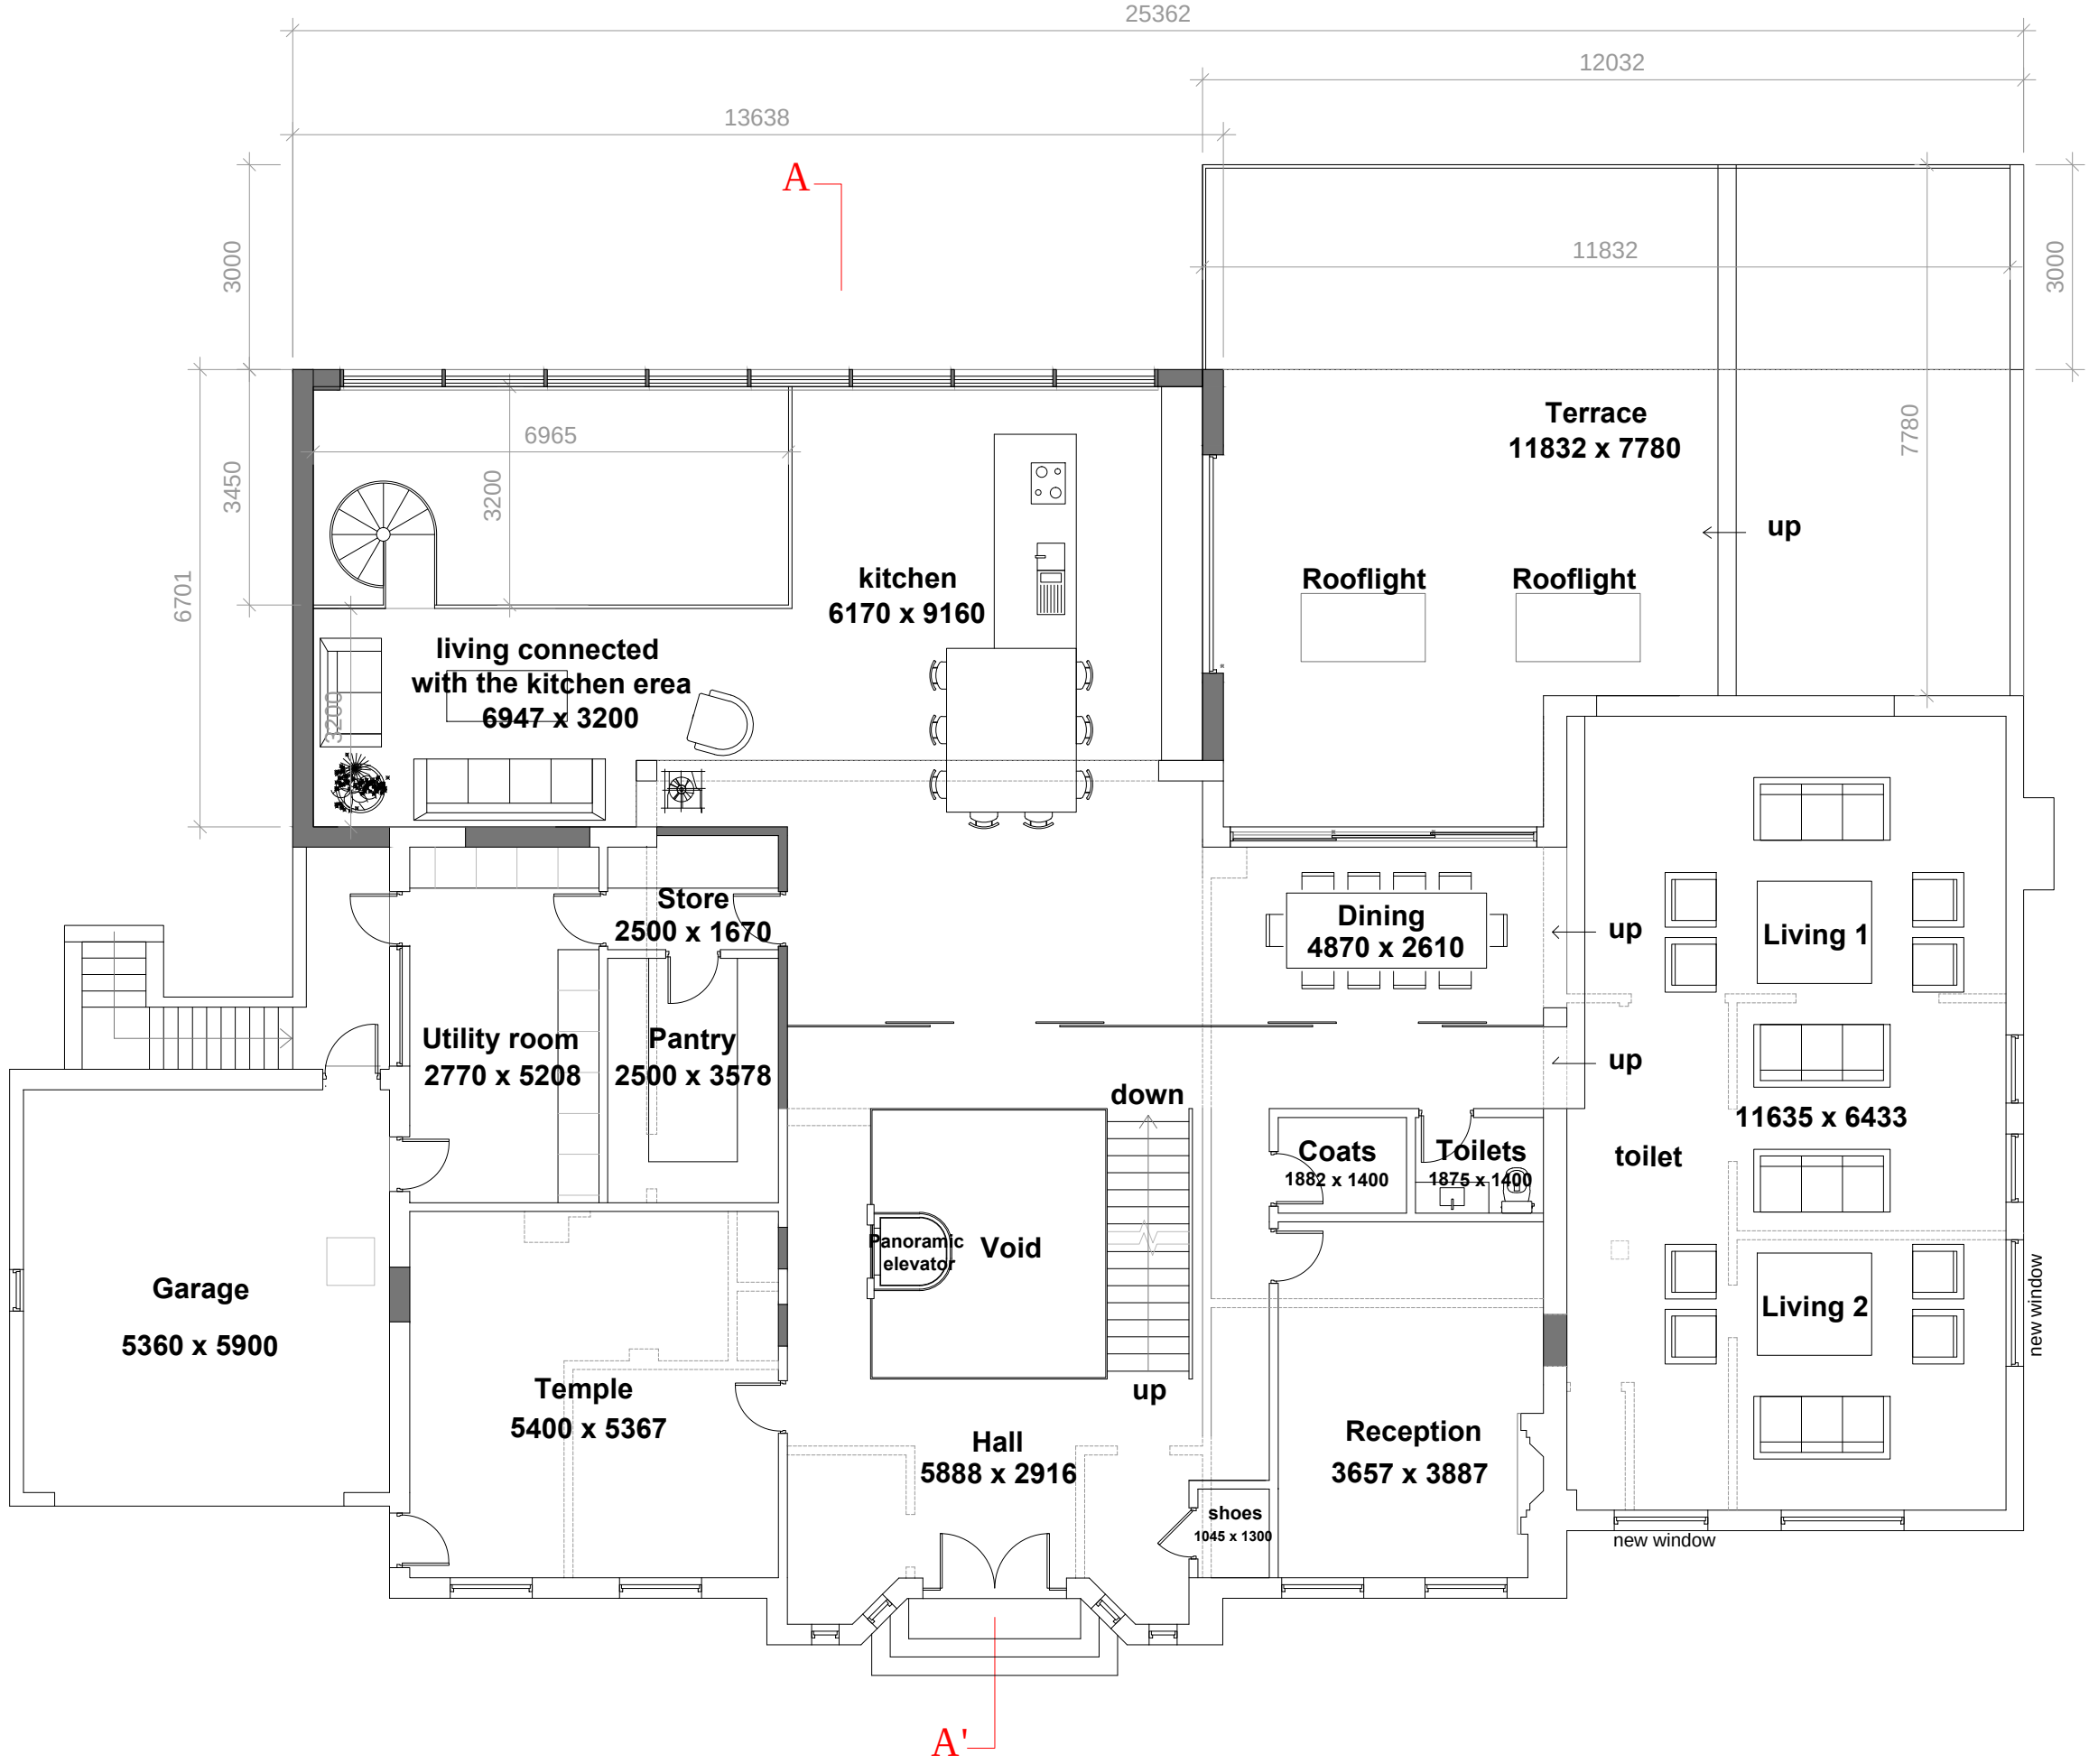

UPPER GROUND FLOOR 344.17m² G.I.A

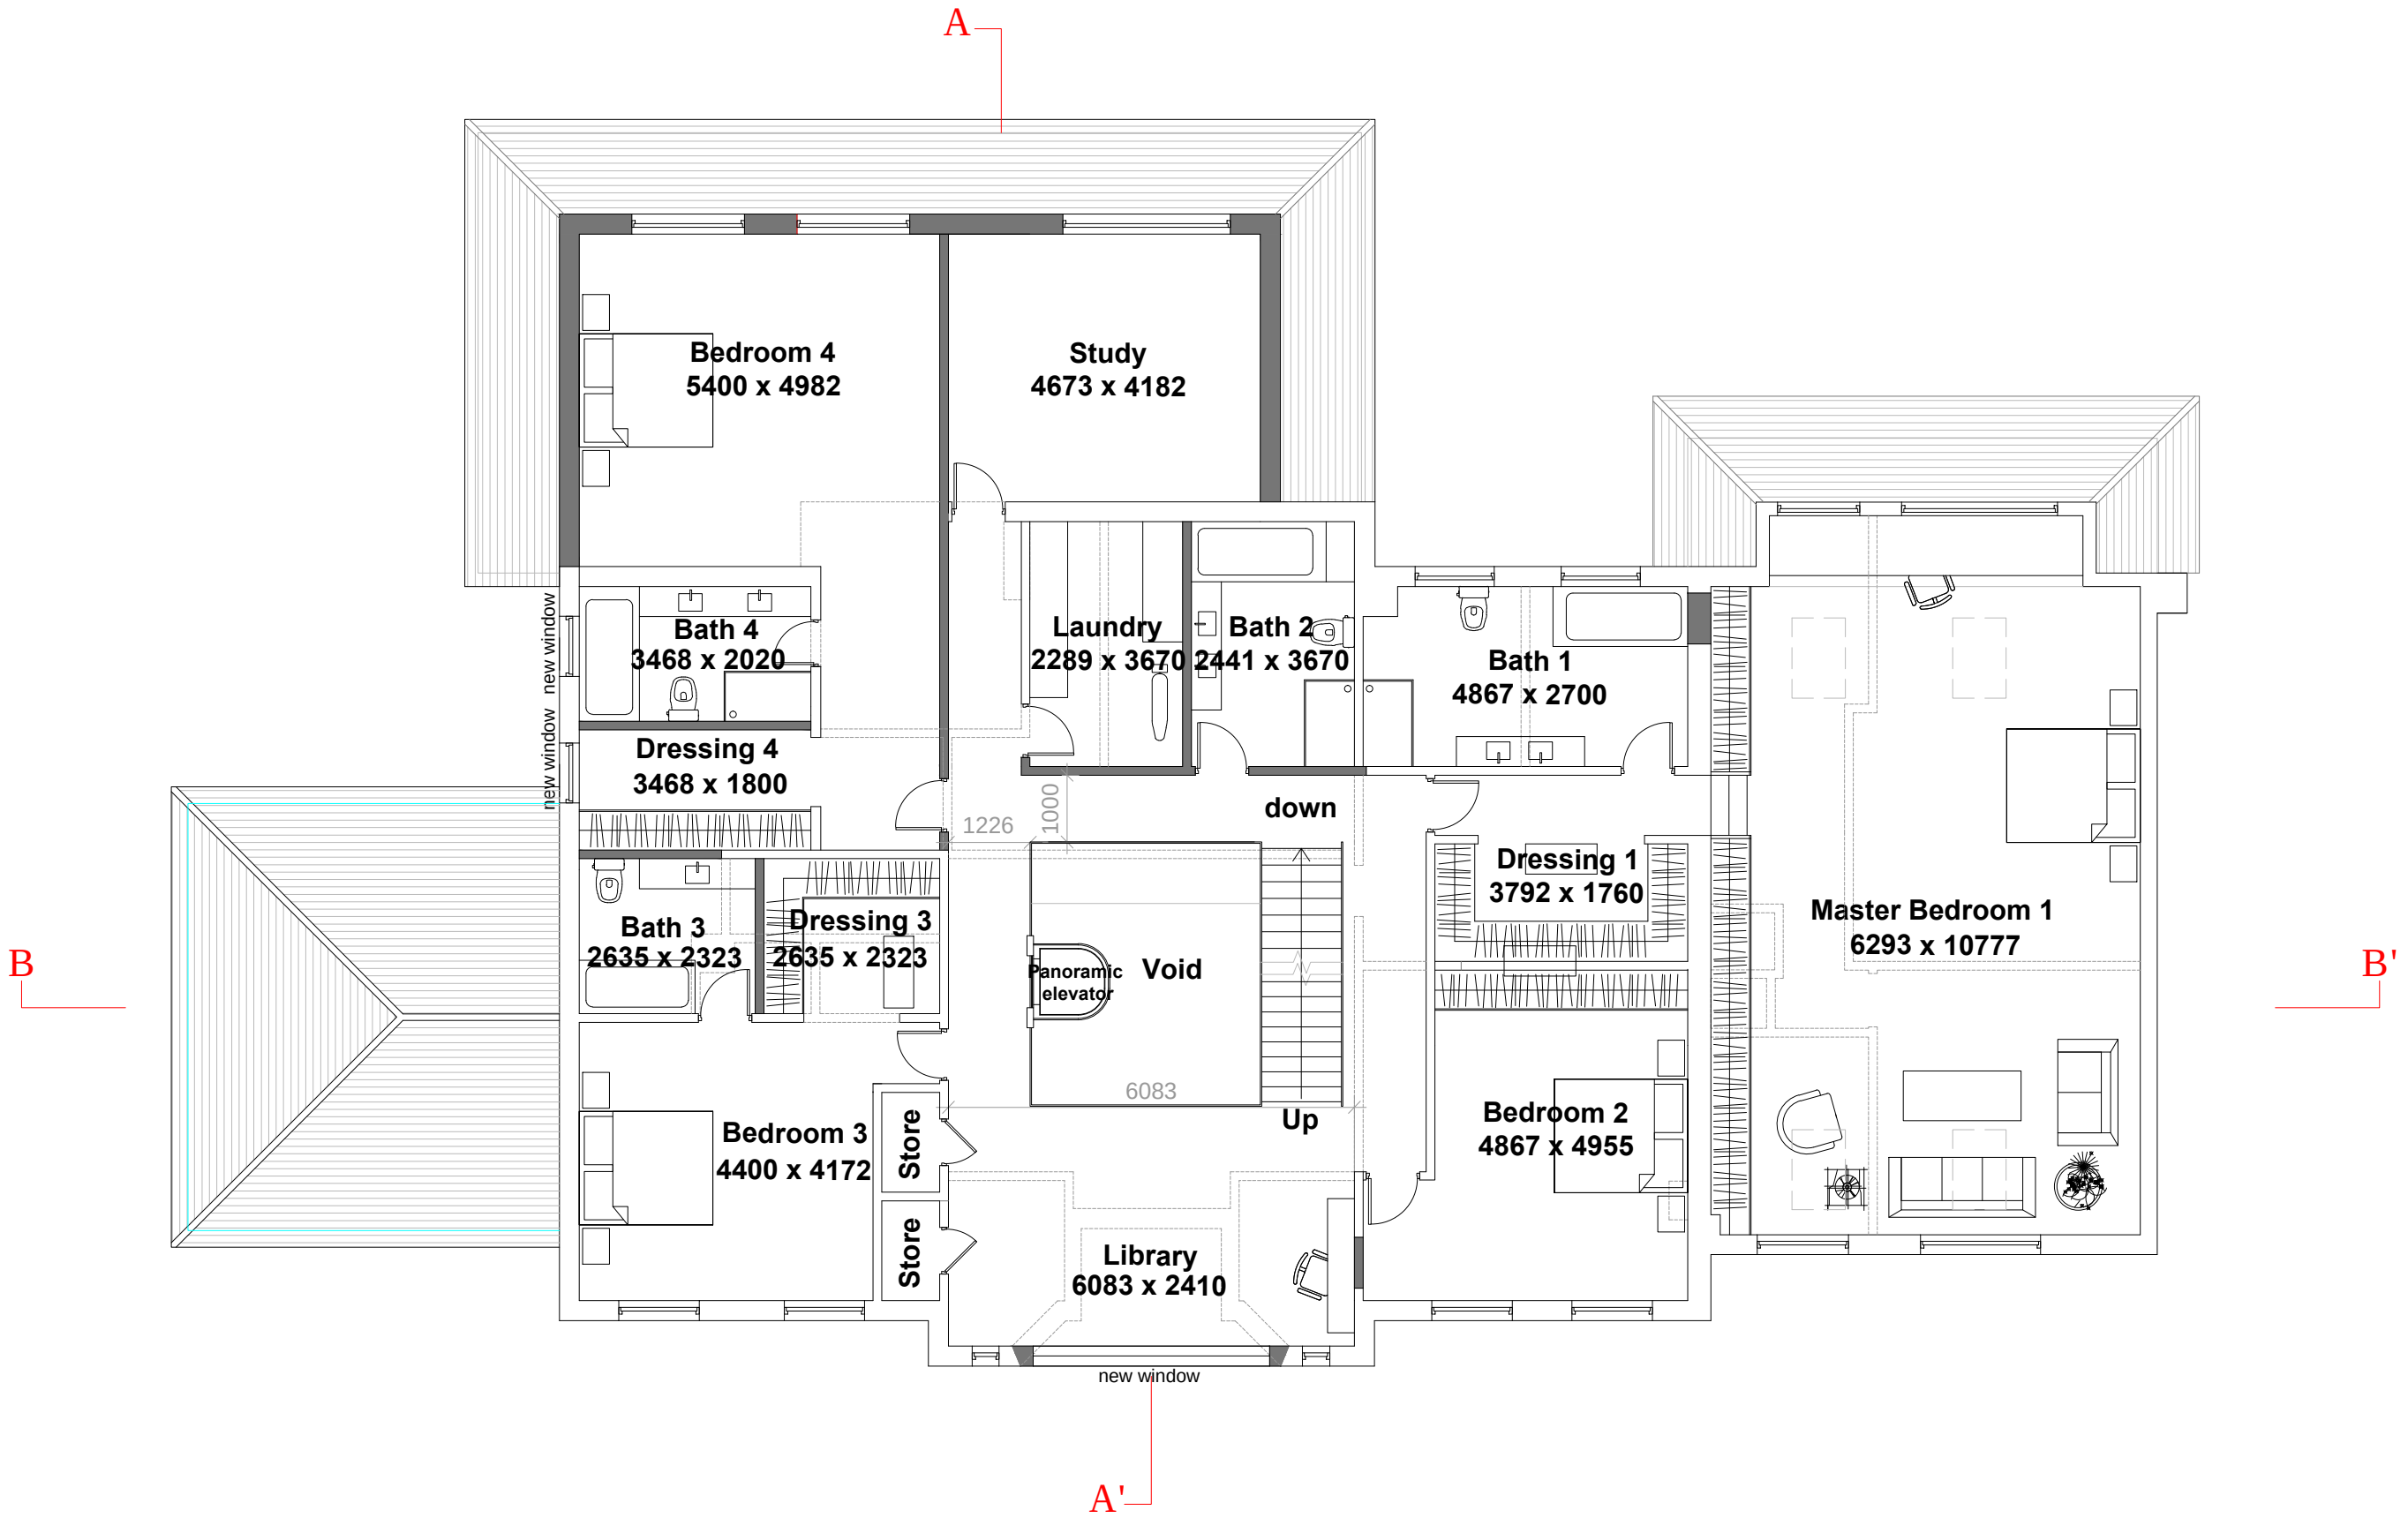

NOTES

Drawings for planning purposes only and not for construction.

PROJECT NAME

13 THE BROADWALK
HA6 2XF Northwood
England



Registered address:
132-134 College Road
London HA1 1BQ
England
usl@uslarchitects.co.uk

APPLICATION

Job No	Date	Drawing
16/NBH	09/03/2016	PROPOSED LOWER GROUND - GROUND AND FIRT FLOORS
Drn	Chk	Drawing Number
CD	BK	NBH/PL/100
Rev number	Rev date	Revision detail

PAPER SIZE :
SCALE :

A1
1:100@ A1
1:200@ A3

0m1m2m3m4m5m6m7m8m9m10m

SCALE 1:100 @ A1

SCALE 1:200 @ A3

This drawing is copyright
USL Architects.