


NOTES

Drawings for planning purposes only
and not for construction.

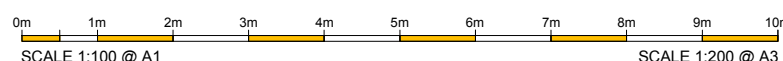

 New application

PROJECT NAME		
13 THE BROADWALK HA6 2XF Northwood England		
	Registered address: 132-134 College Road London HA1 1BQ England usl@uslarchitects.co.uk	
APPLICATION		
Job No	Date	Drawing
16/NBH	09/03/2016	PROPOSED SIDE ELEVATIONS
Drn	Chk	Drawing Number
CD	BK	NBH/PL/201
Rev number	Rev date	Revision detail
A	JUNE 16	CHANGE OF SCALE
PAPER SIZE : A1		
SCALE : 1:100@ A1 1:200@ A3		
		This drawing is copyright USL Architects.