


NOTES

Drawings for planning purposes only
and not for construction.

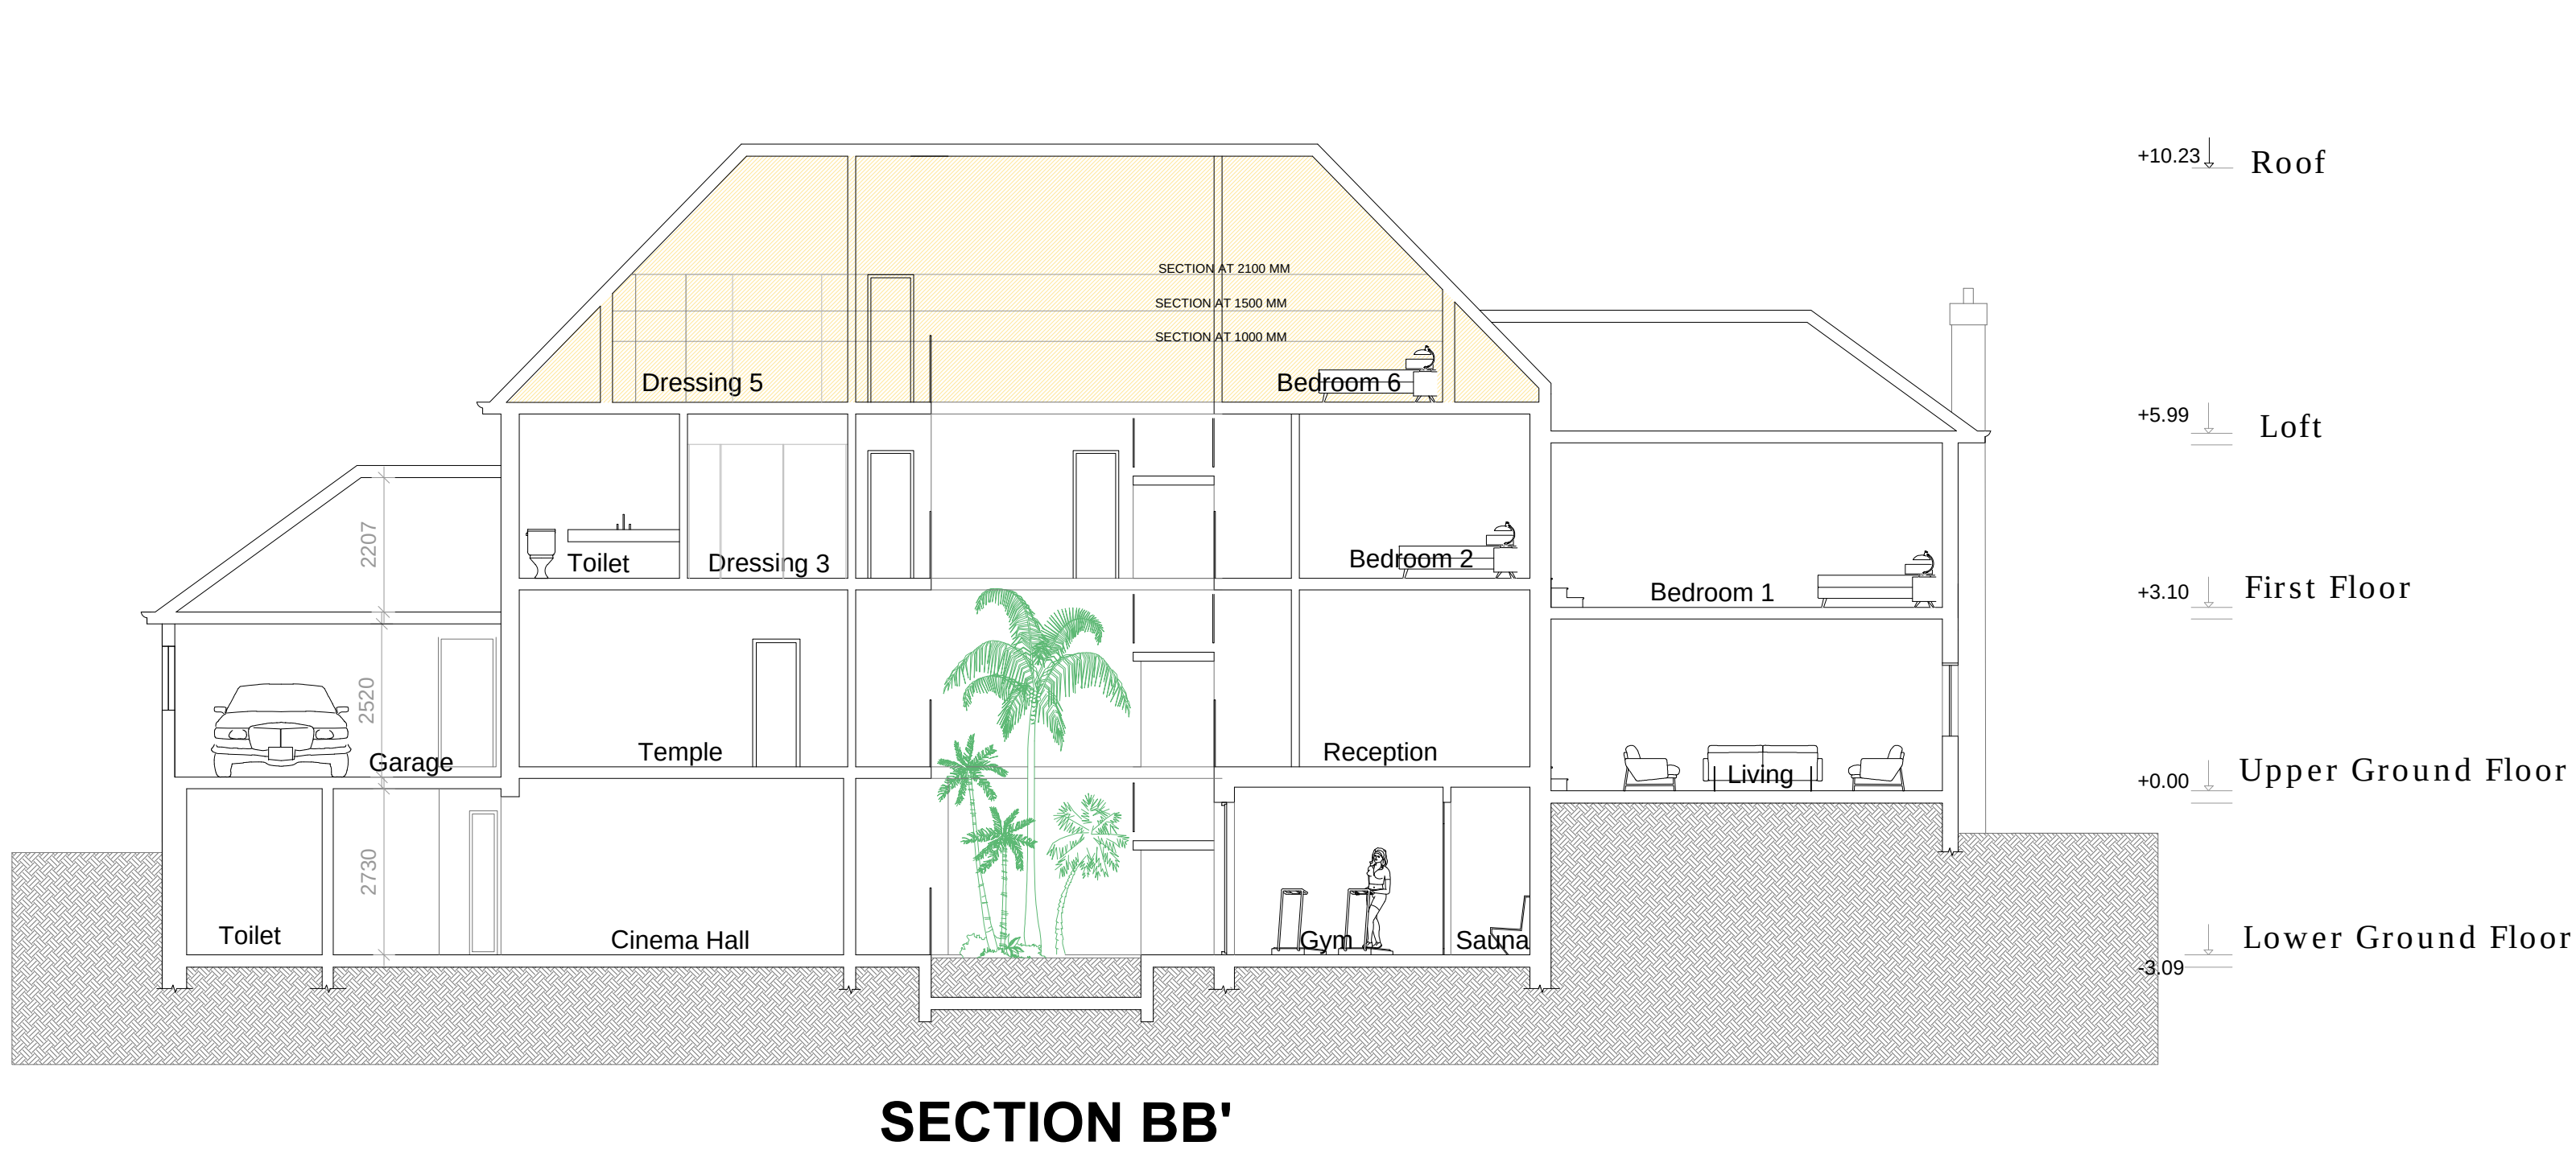

New application

PROJECT NAME

13 THE BROADWALK
HA6 2XF Northwood
England



Registered address:
132-134 College Road
London HA1 1BQ
England
usl@uslarchitects.co.uk

APPLICATION

Job No	Date	Drawing
16/NBH	09/03/2016	PROPOSED SECTIONS
Drn	Chk	Drawing Number
CD	BK	NBH/PL/300
Rev number	Rev date	Revision detail
PAPER SIZE :		A1
SCALE :		1:100@ A1 1:200@ A3
0m1m2m3m4m5m6m7m8m9m10m SCALE 1:100 @ A1		 N This drawing is copyright USL Architects.
SCALE 1:200 @ A3		