



# SITE PLAN,EXISTING & PROPOSED SCHEME

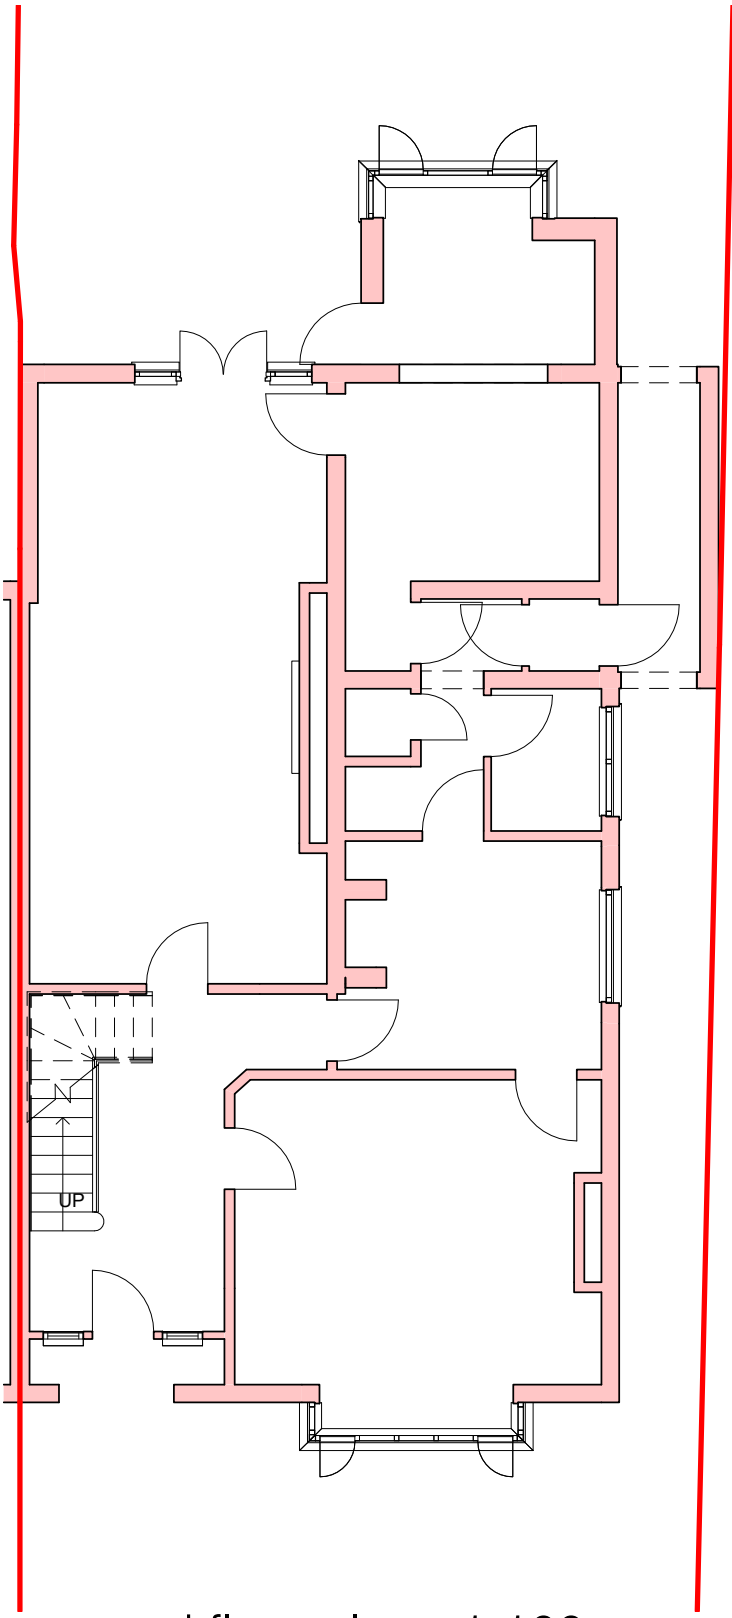

ground floor plan : 1:100

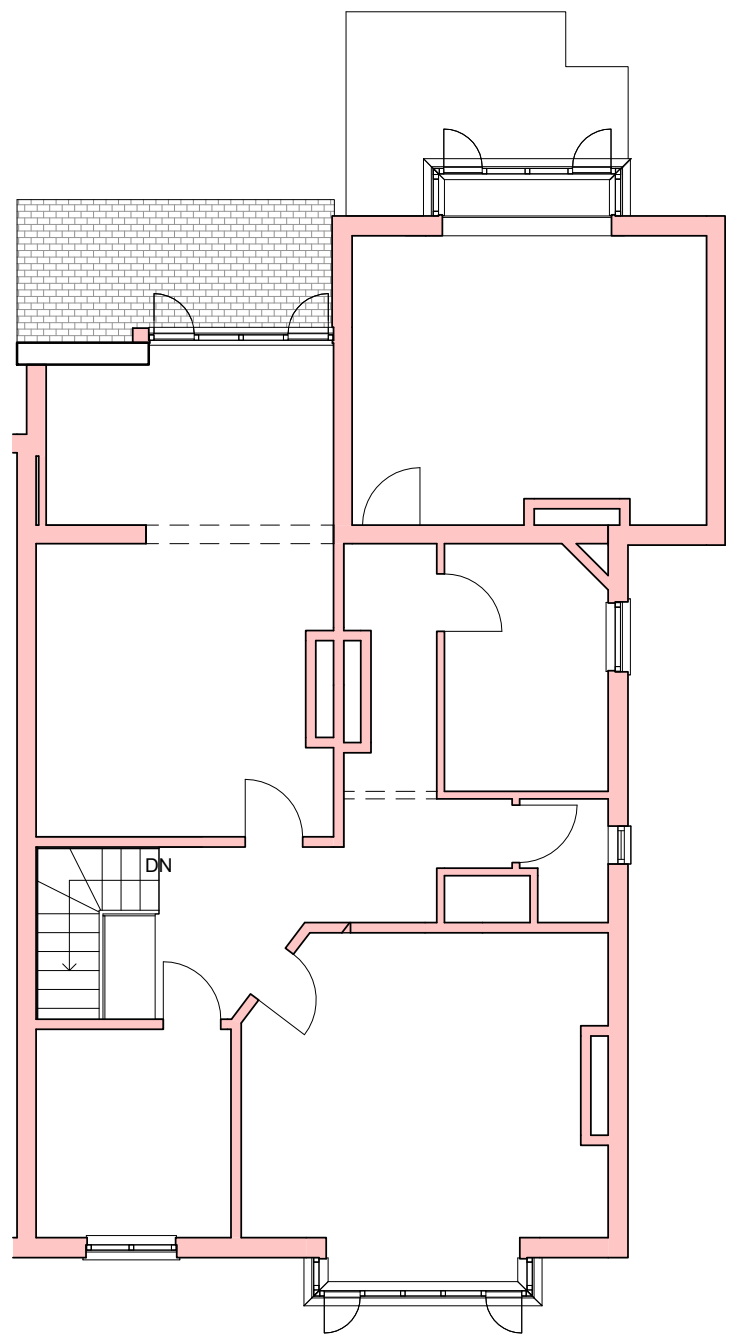

first floor plan : 1:100




front elevation : 1:100




rh side elevation : 1:100



rear elevation : 1:100

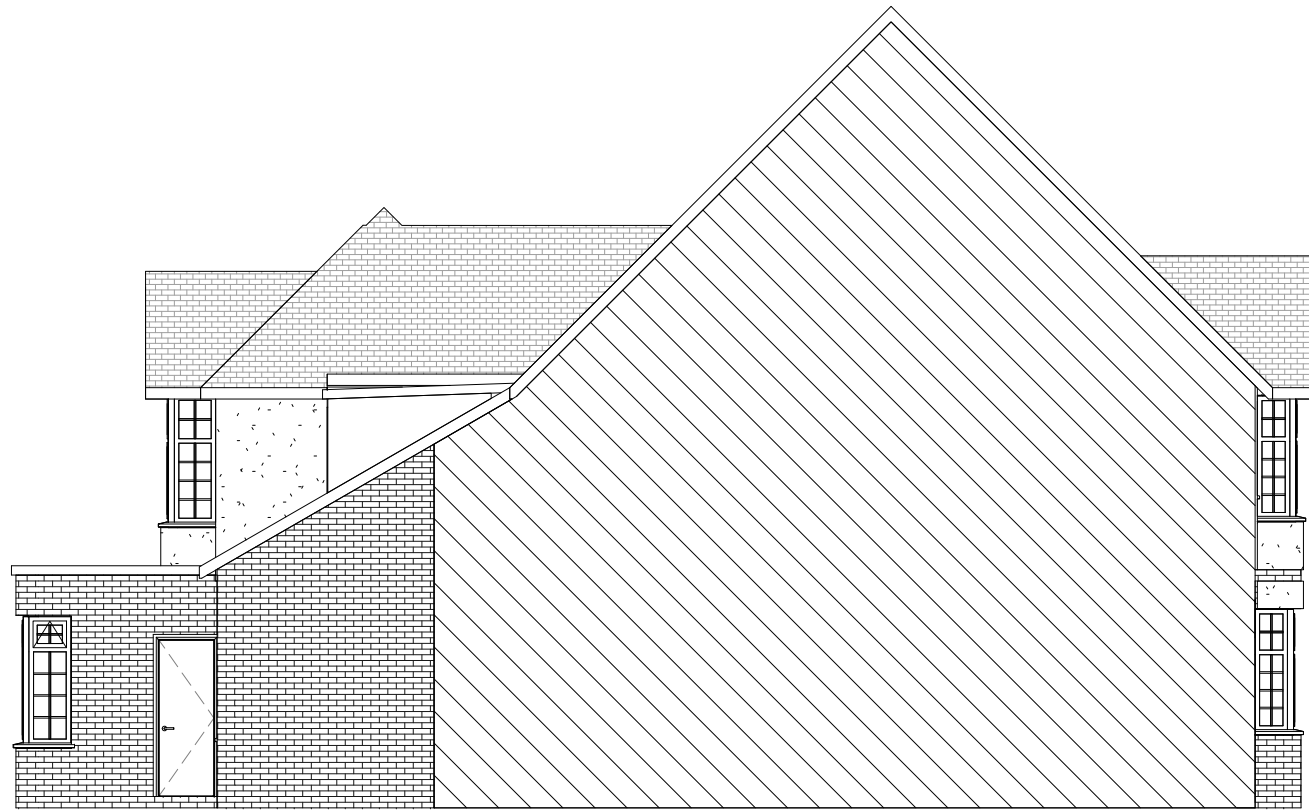


lh side elevation 1:100

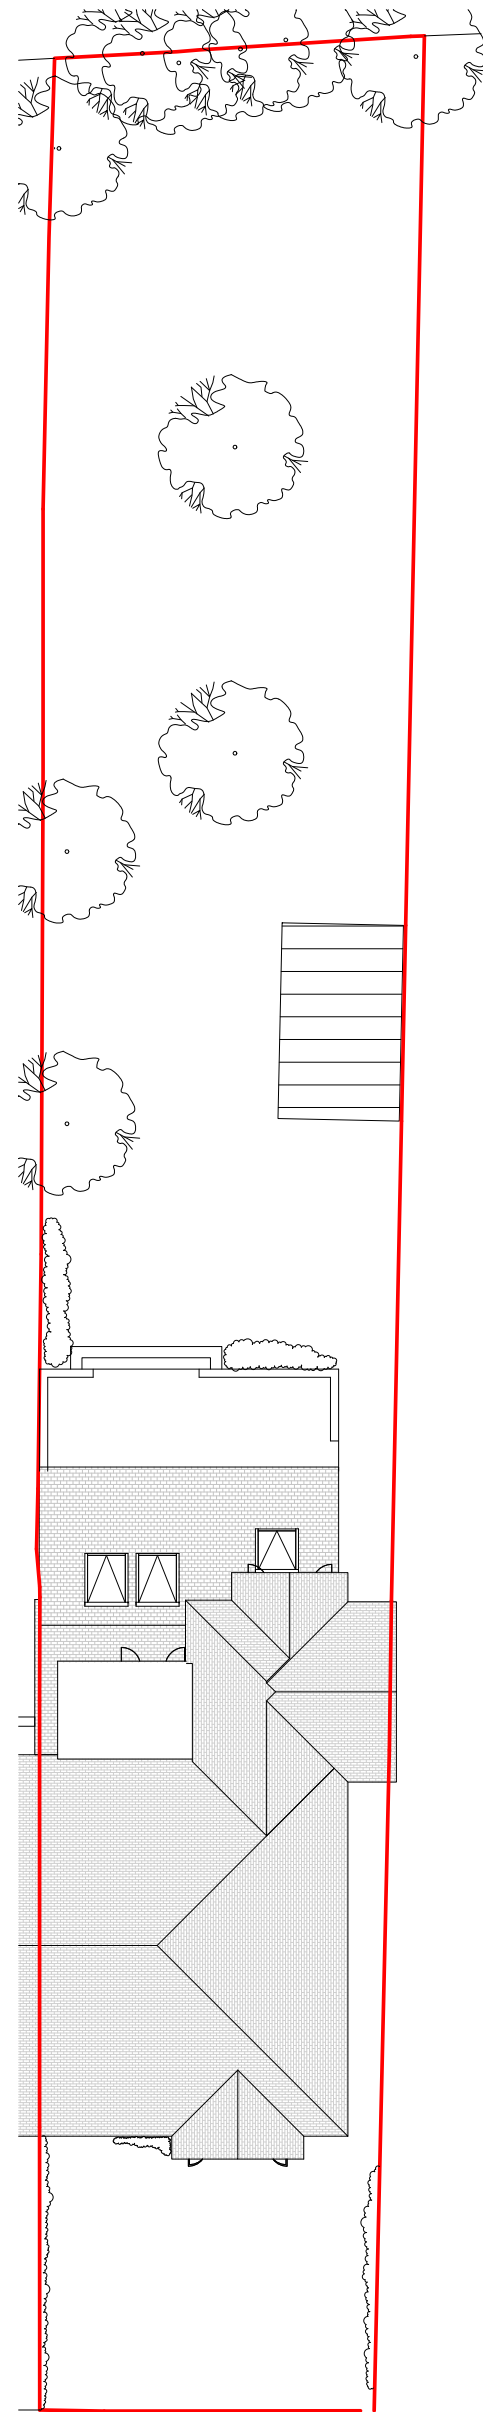


site plan : 1:200

## EXISTING PLANS & ELEVATIONS

## PROPOSED PLANS & ELEVATIONS

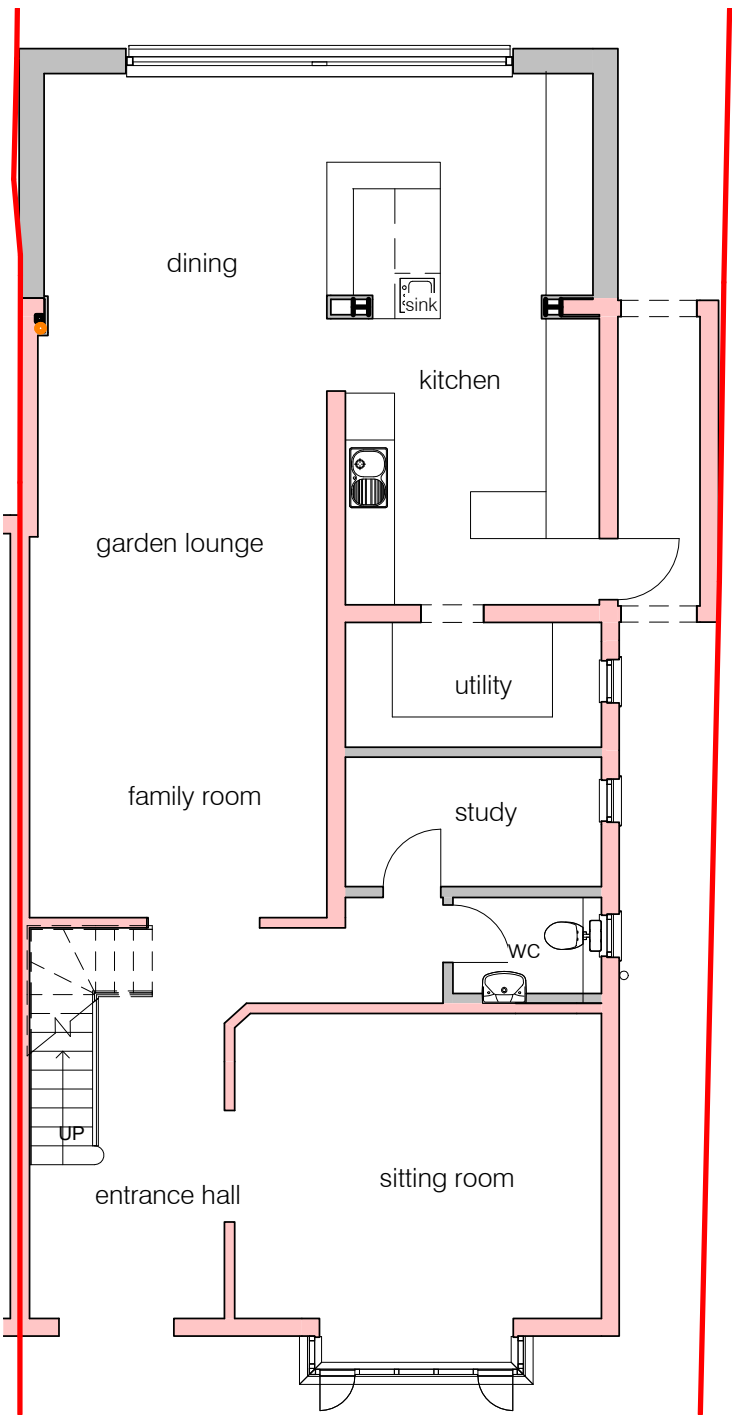

ground floor plan : 1:100

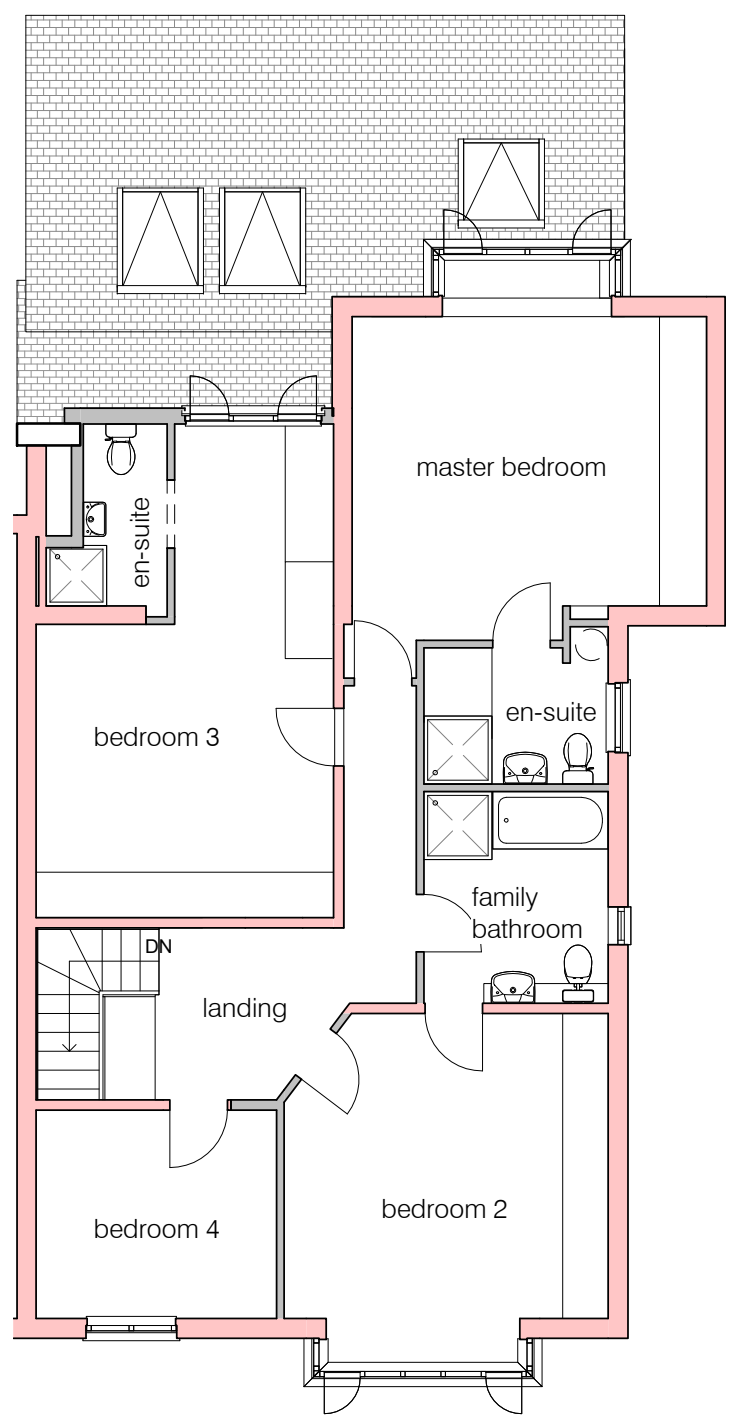

first floor plan : 1:100




front elevation : 1:100



rh side elevation : 1:100



rear elevation : 1:100

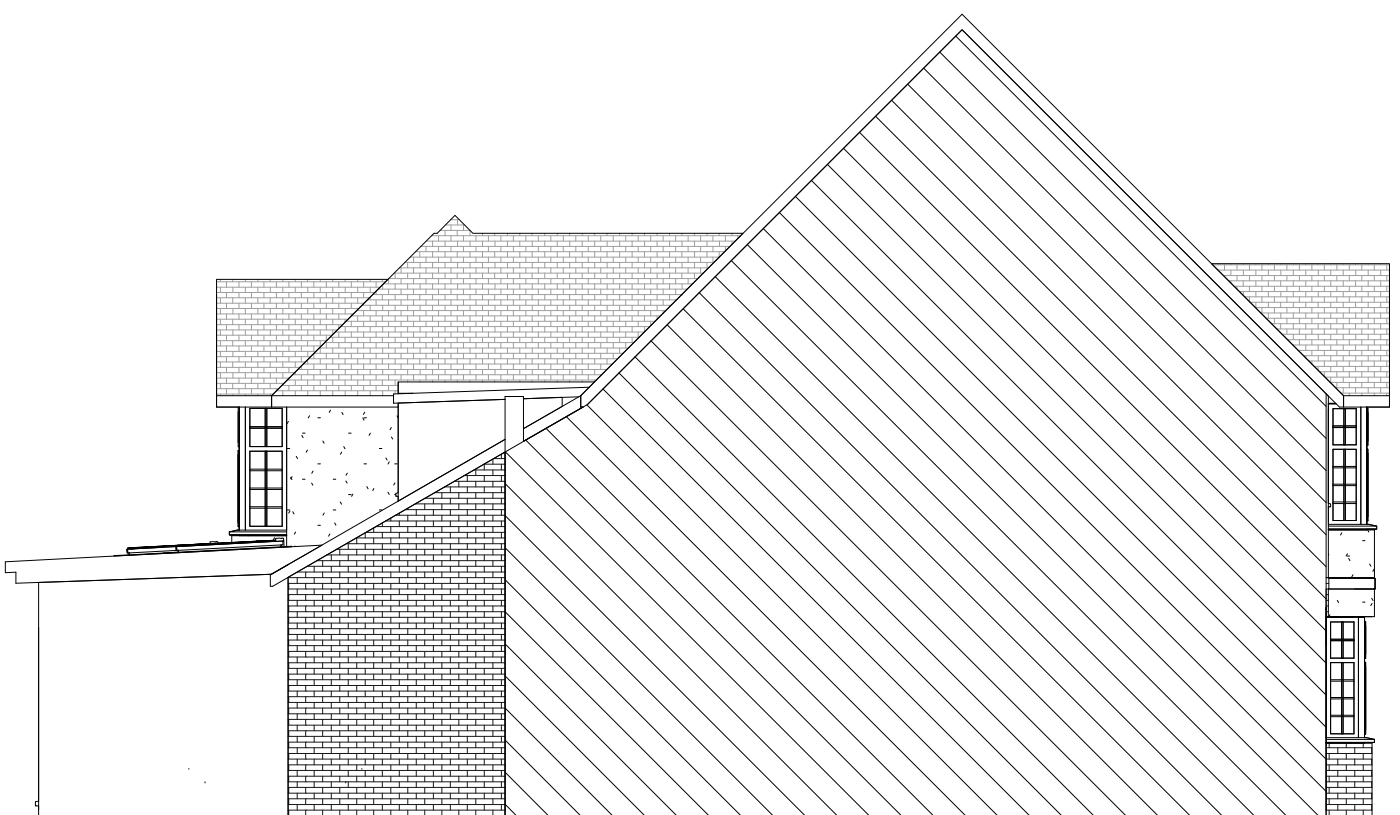

lh side elevation 1:100

