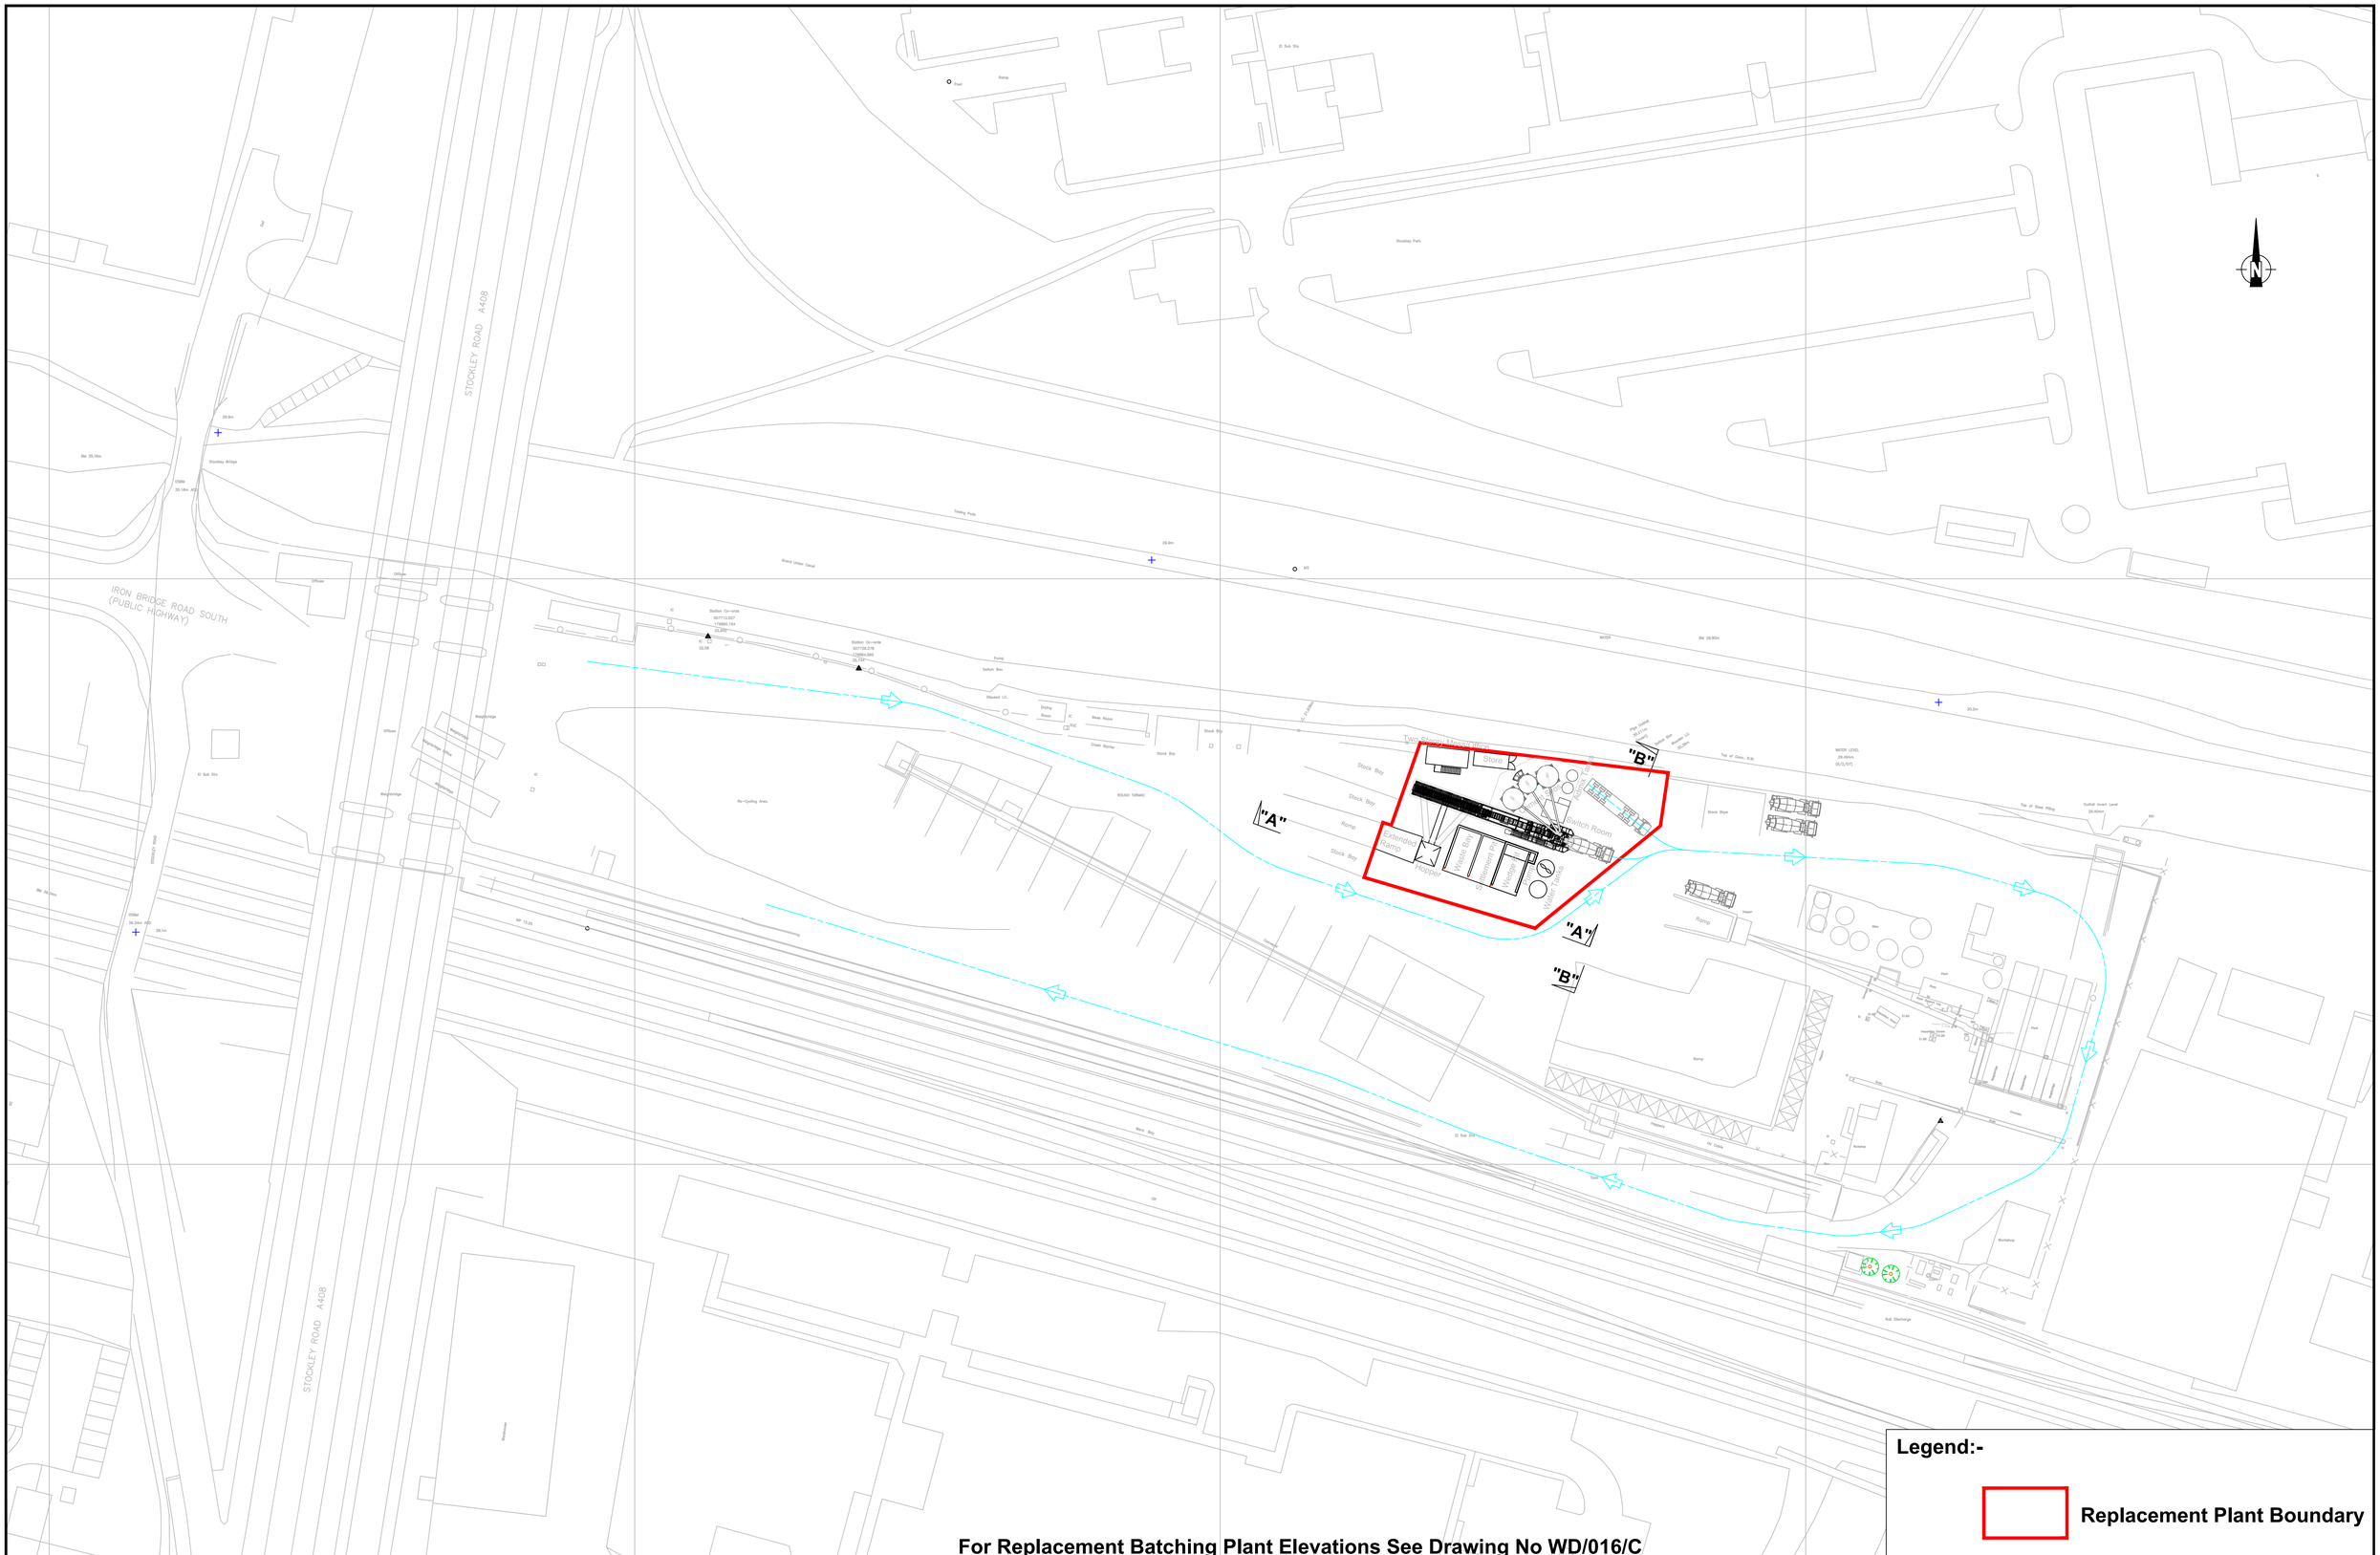

Legend:-

Replacement Plant Boundary

For Replacement Batching Plant Elevations See Drawing No WD/016/C

David Taylor Associates
(Hungerford) Ltd
Tel: 01488-685021
Fax: 01488-684216

123 Strongrove Hill
Bath Road
HUNGERFORD
Berkshire
RG17 0SJ

TITLE	LOCATION	CLIENT	DRAWN	DATE	SCALE	DRG No.	REV
Site Layout Of Replacement Batching Plant	**West Drayton**	**Hanson**	D.T.	24/02/22	1:500 @ A1	**WD/015/C**	