


MICHAEL OAKES ARCHITECTS LTD.

Michael Oakes (Director) F.A. Hon. Arch. Dipl. Arch. Reg. (Surrey) Architect

REGISTERED ARCHITECTS, DESIGNERS + ILLUSTRATORS

Telephone: 01895 235089 - E-mail: michaeloakesarchitect@googlemail.com

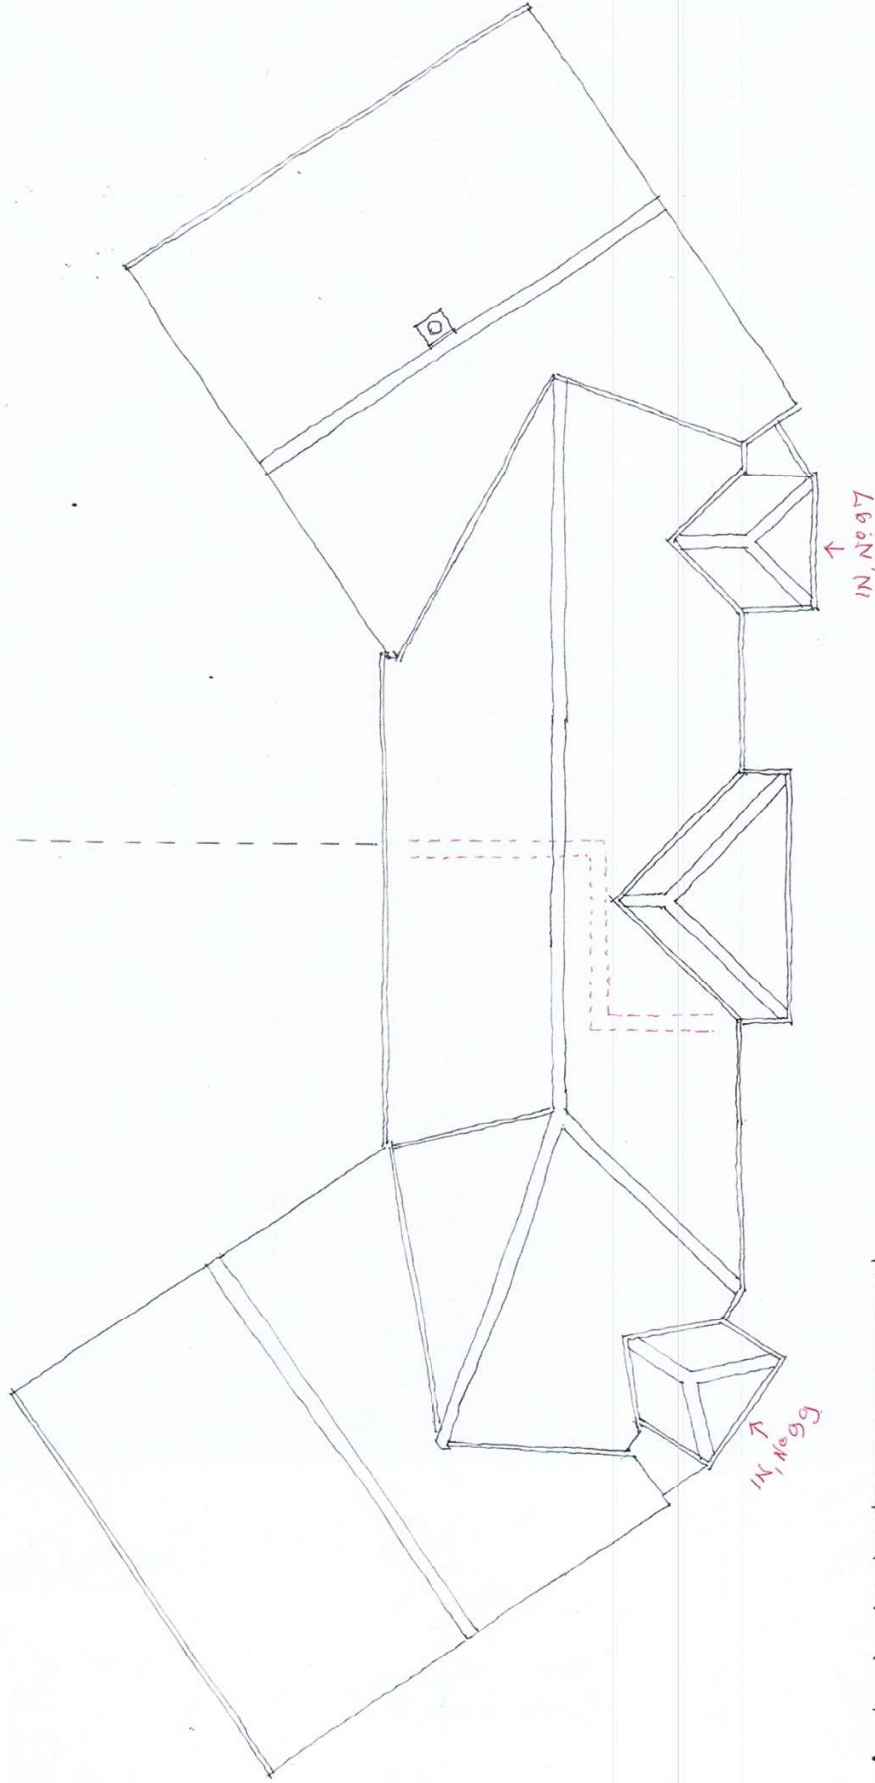

0 1 2 3 4 5 10m.

N

roof plan - as existing..

proposals at 97/99 Dickens Avenue, for Mr Patel / Mr Chopra September 20 drawing. 6a
Hillingdon, Middlesex, UB8 3DN. scale @ A3 size.

10 Parkfield Avenue, Hillingdon, Middlesex, UB10 0DF, Great Britain
AT No. 24852729 Company No. 11265342 registered office address as above