


Amendments/Notes




Rev	Description	Date	Issued by
A	Amended to client's comments	15.04.21	PG

All dimensions and levels to be checked on site by contractor prior to preparation of shop drawings and commencement of work on site. Dimensions MUST NOT be scaled from this drawing.
This drawing and the copyrights and patents therein are the property of the Architect and may not be used or reproduced without consent.
This drawing is to be read in conjunction with all relevant consultants and/or specialist's drawings/documents and any discrepancies or variations are to be notified to the Architect before the affected work commences.
All works on site are to be carried out fully in accordance with current CDM regulations and recommendations, current Building Regulations, British Standards and Codes of Practice as appropriate.
Project Glenwood, Kewferry Drive, Northwood HA6 2NU
Drawing EXISTING AND PROPOSED STREET ELEVATION
SEABROOK ARCHITECTS CHARTERED ARCHITECTS
Unit 17, Chiltern Court, Asheridge Road, Chesham, Buckinghamshire, HP5 2PX Tel: 01494 778918 Web: seabrookarchitects.co.uk e-mail: info@seabrookarchitects.co.uk

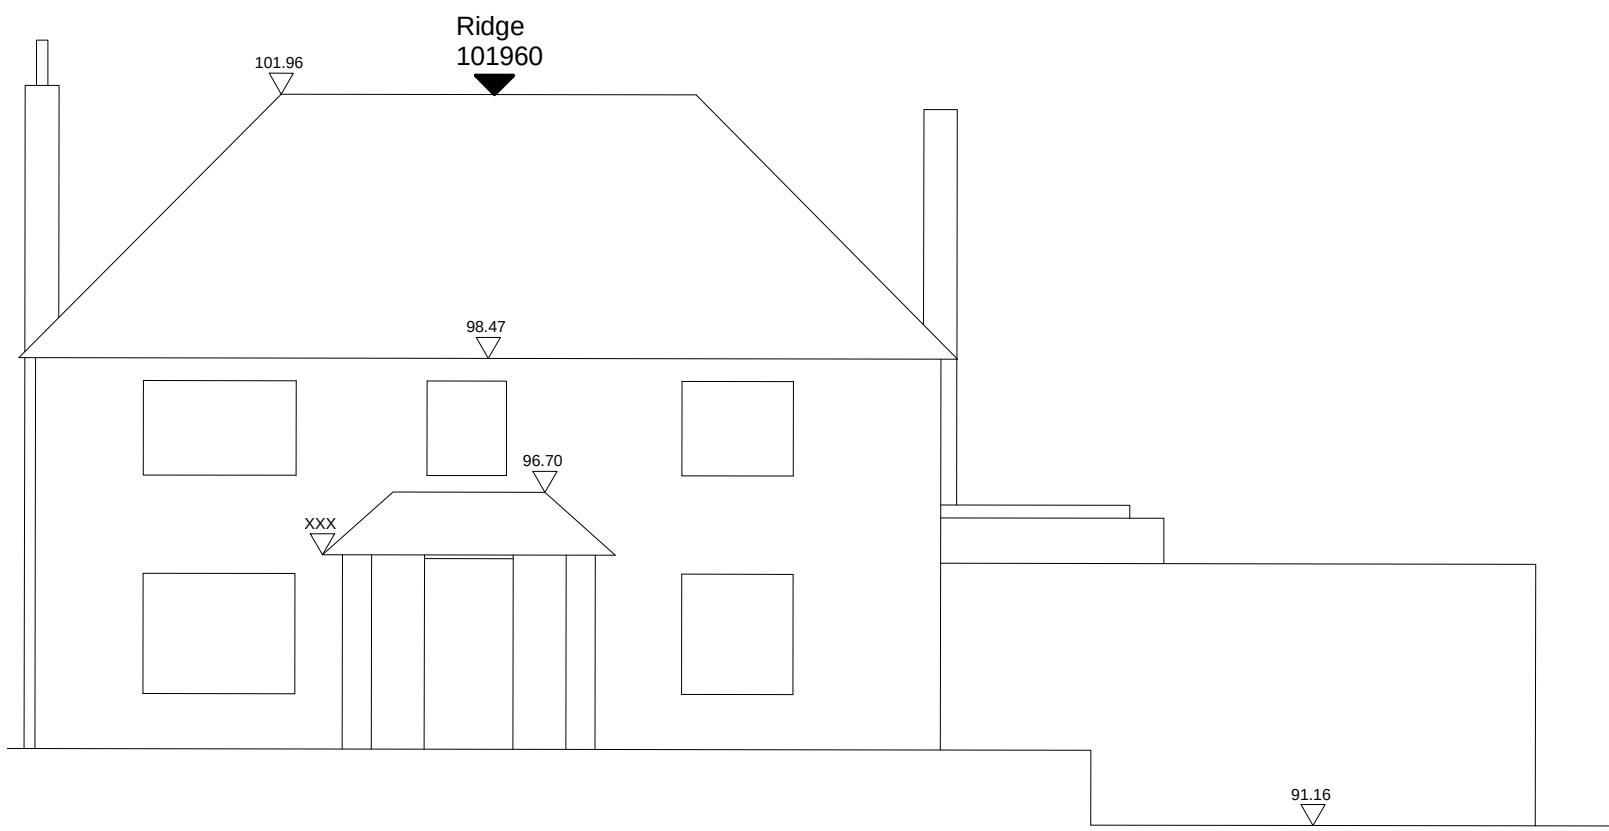

Existing Street Elevation

1 : 100

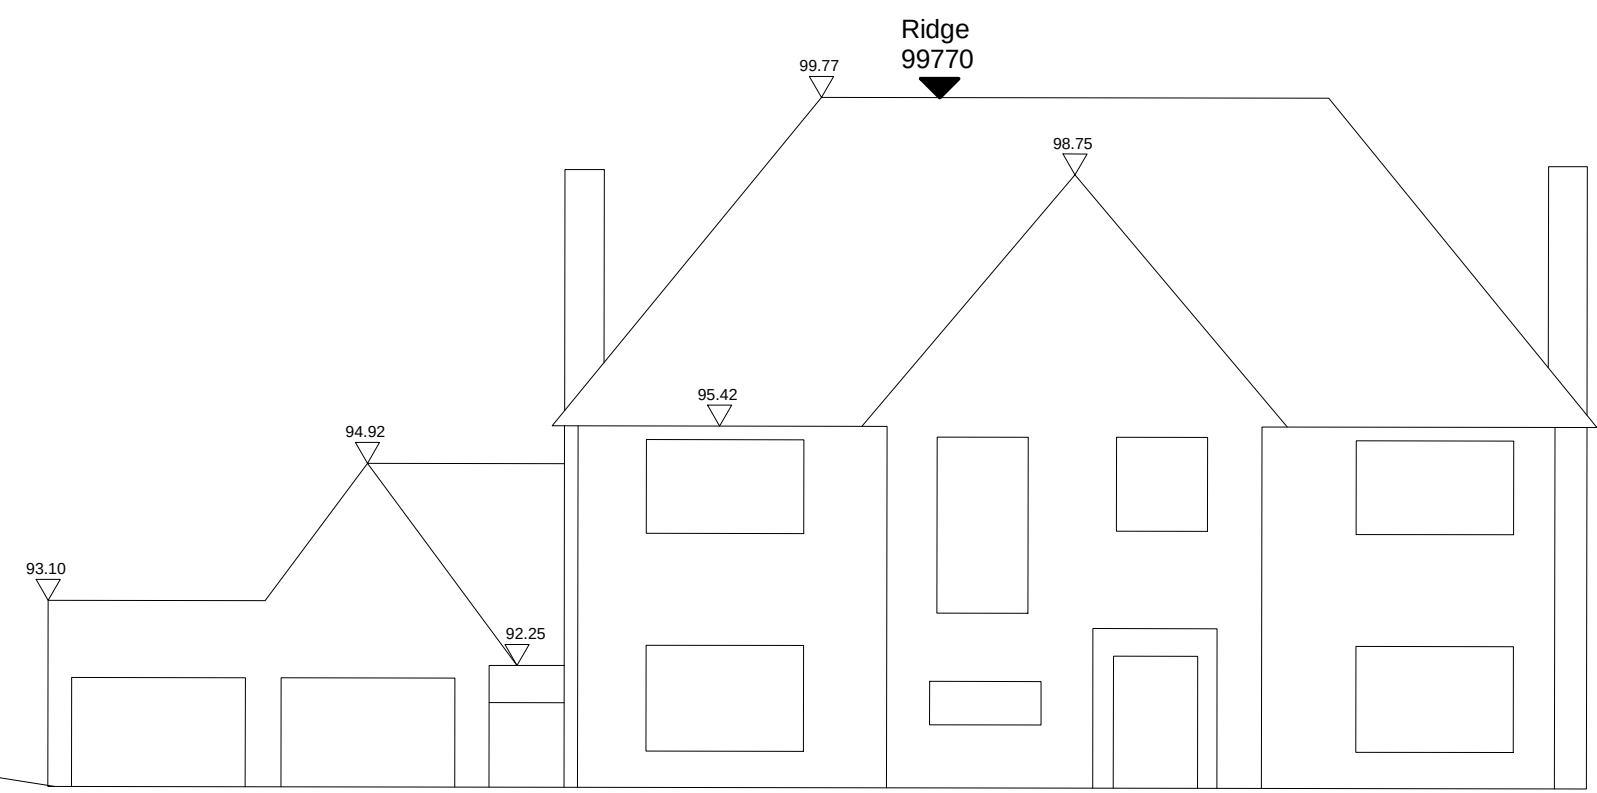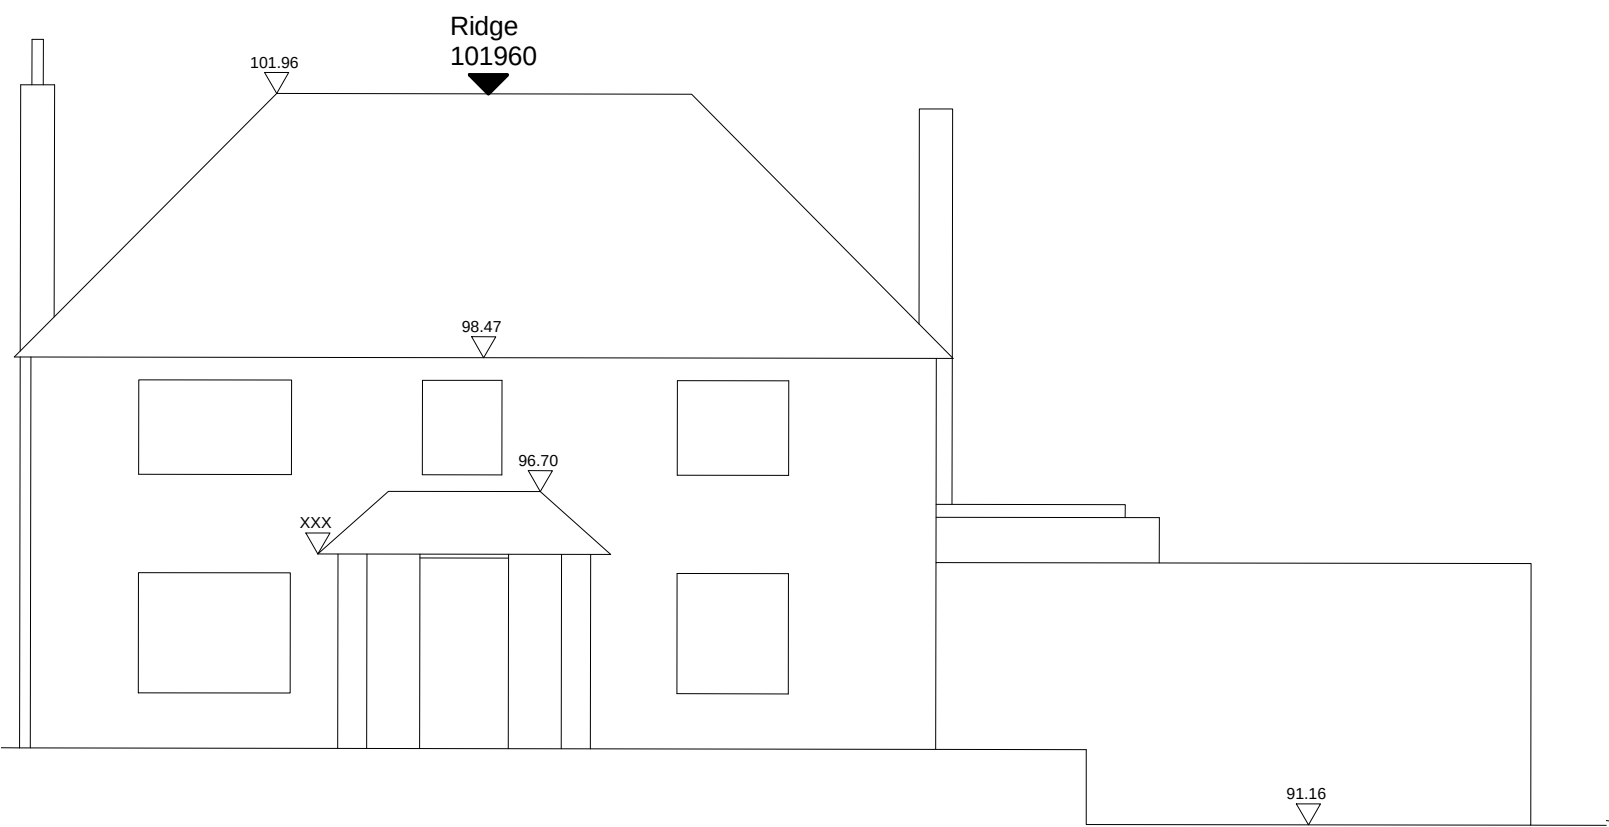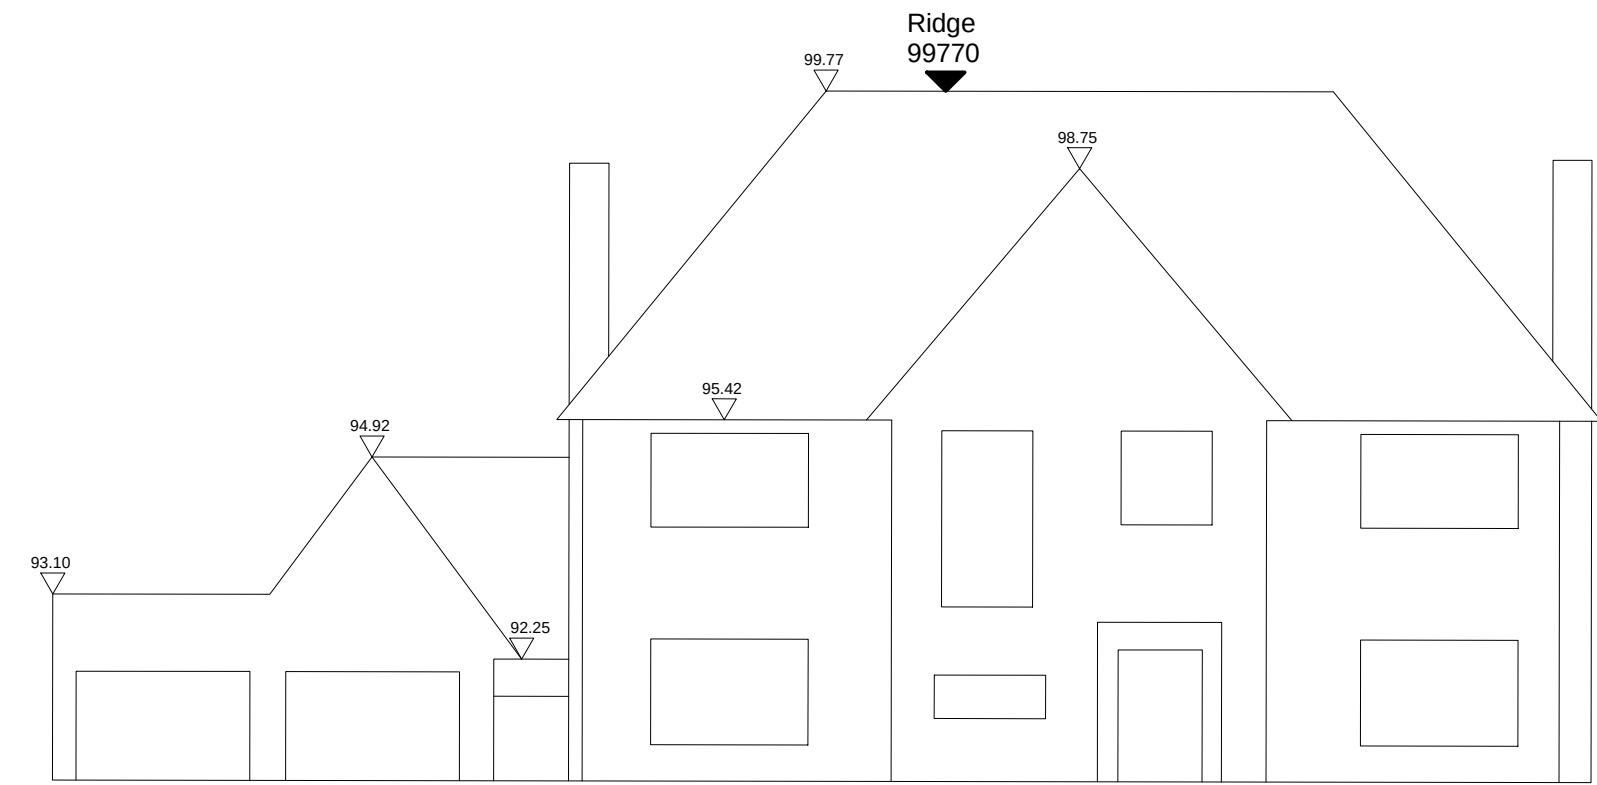

Proposed Street Elevation

1 : 100

All dimensions and levels to be checked on site by contractor prior to preparation of shop drawings and commencement of work on site.
Dimensions **MUST NOT** be scaled from this drawing.

This drawing and the copyrights and patents therein are the property of the Architect and may not be used or reproduced without consent.

This drawing is to be read in conjunction with all relevant consultants and/or specialist's drawings/documents and any discrepancies or variations are to be notified to the Architect before the affected work commences.

All works on site are to be carried out fully in accordance with current CDM regulations and recommendations, current Building Regulations, British Standards and Codes of Practice as appropriate.

Project
Glenwood, Kewferry Drive,
Northwood HA6 2NU

Drawing

EXISTING AND PROPOSED STREET ELEVATION

SEABROOK
ARCHITECTS
CHARTERED ARCHITECTS

Unit 17, Chiltern Court, Asheridge Road, Chesham,
Buckinghamshire, HP5 2PX
Tel: 01494 778918
Web: seabrookarchitects.co.uk
e-mail: info@seabrookarchitects.co.uk

Drawn By Author	Date 03/22/21
Checked By Checker	Date 27/04/2021 10:01:35
Approved By Approver	Date 27/04/2021 10:01:35

Drawing No. 5806/ A103	Rev. A
---------------------------	-----------

Drawing No. 5806/ A103	Rev. A
----------------------------------	------------------