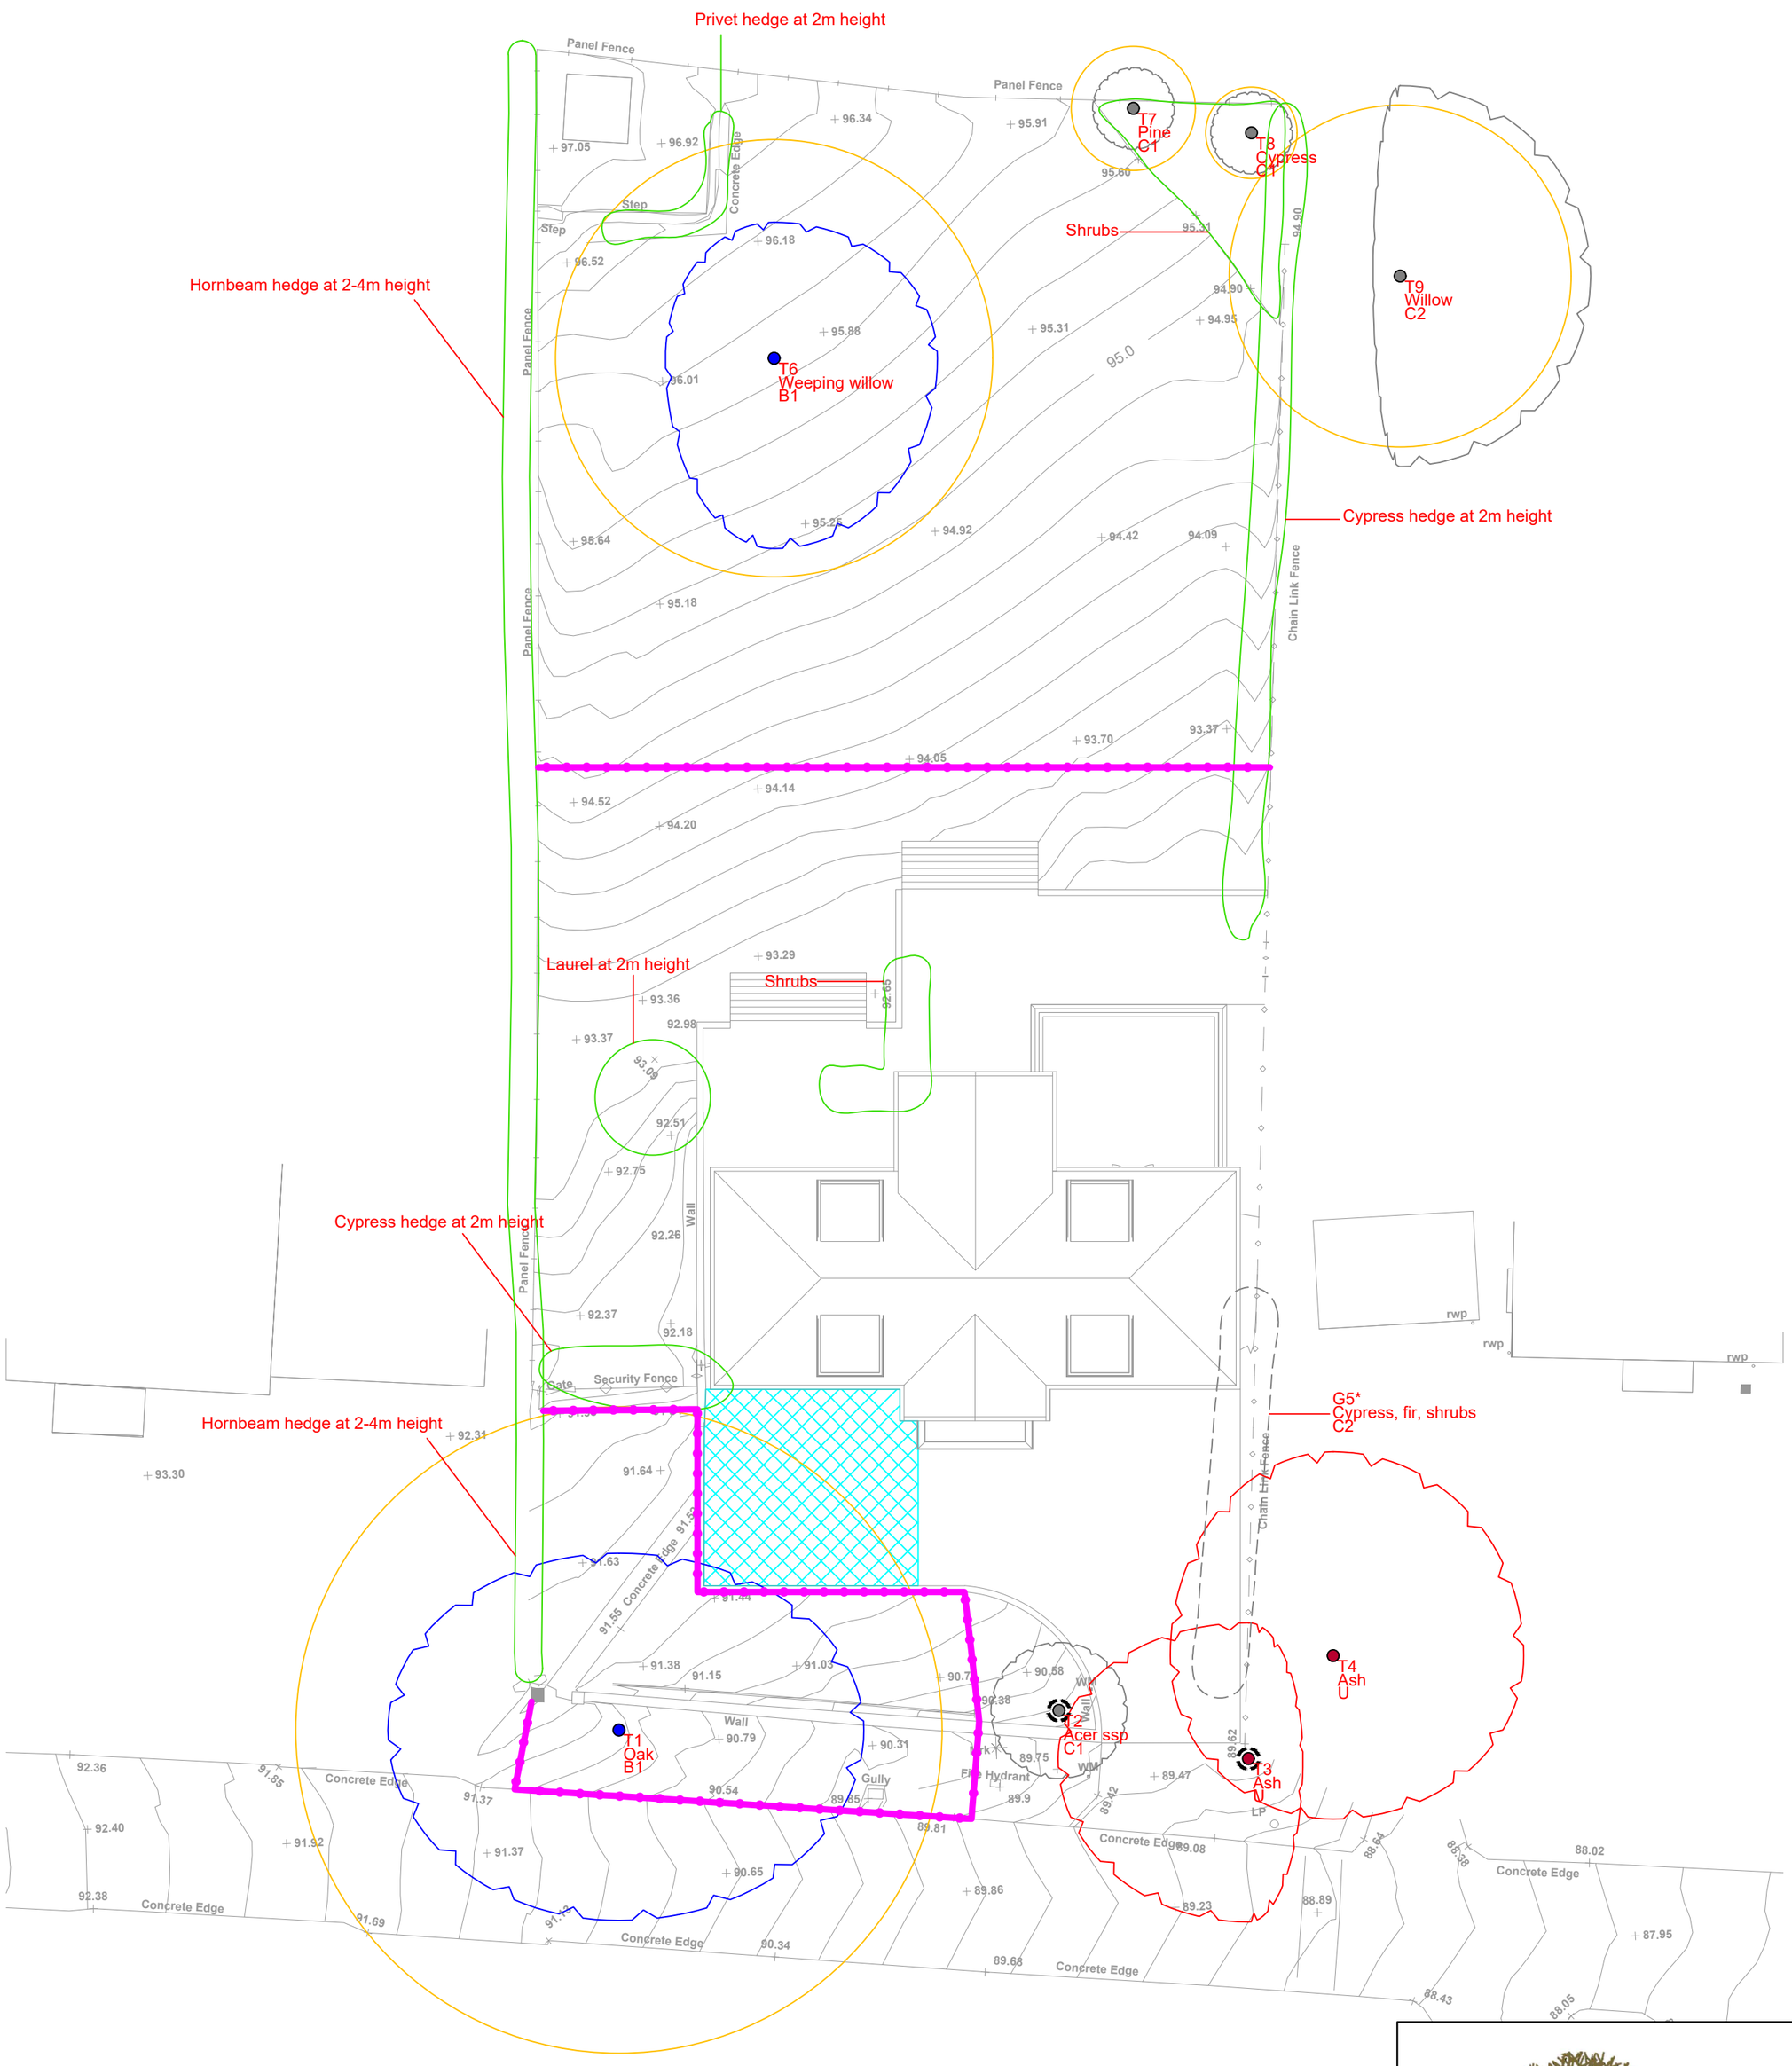

GHAtrees arboricultural consultancy

t: 07884 056 025
e: glen@ghatrees.co.uk
www.ghatrees.co.uk

Site: Glenwood, Kewferry Drive, Northwood, HA6 2NU	1:200 @ A2
Drawing Title: Tree Protection Plan	August 2021

Key:

- Category A
- Category B
- Category C
- Category U

Category — Crown Spread
Root Protection Area — 13 Birch B2 — Tree Number, Species, Category

- Groups Proposed for Removal
- Tree Proposed for Removal
- Tree Protection Fencing
- No Dig Construction

NOTE: Tree/group numbers marked with an * have approximate locations.