



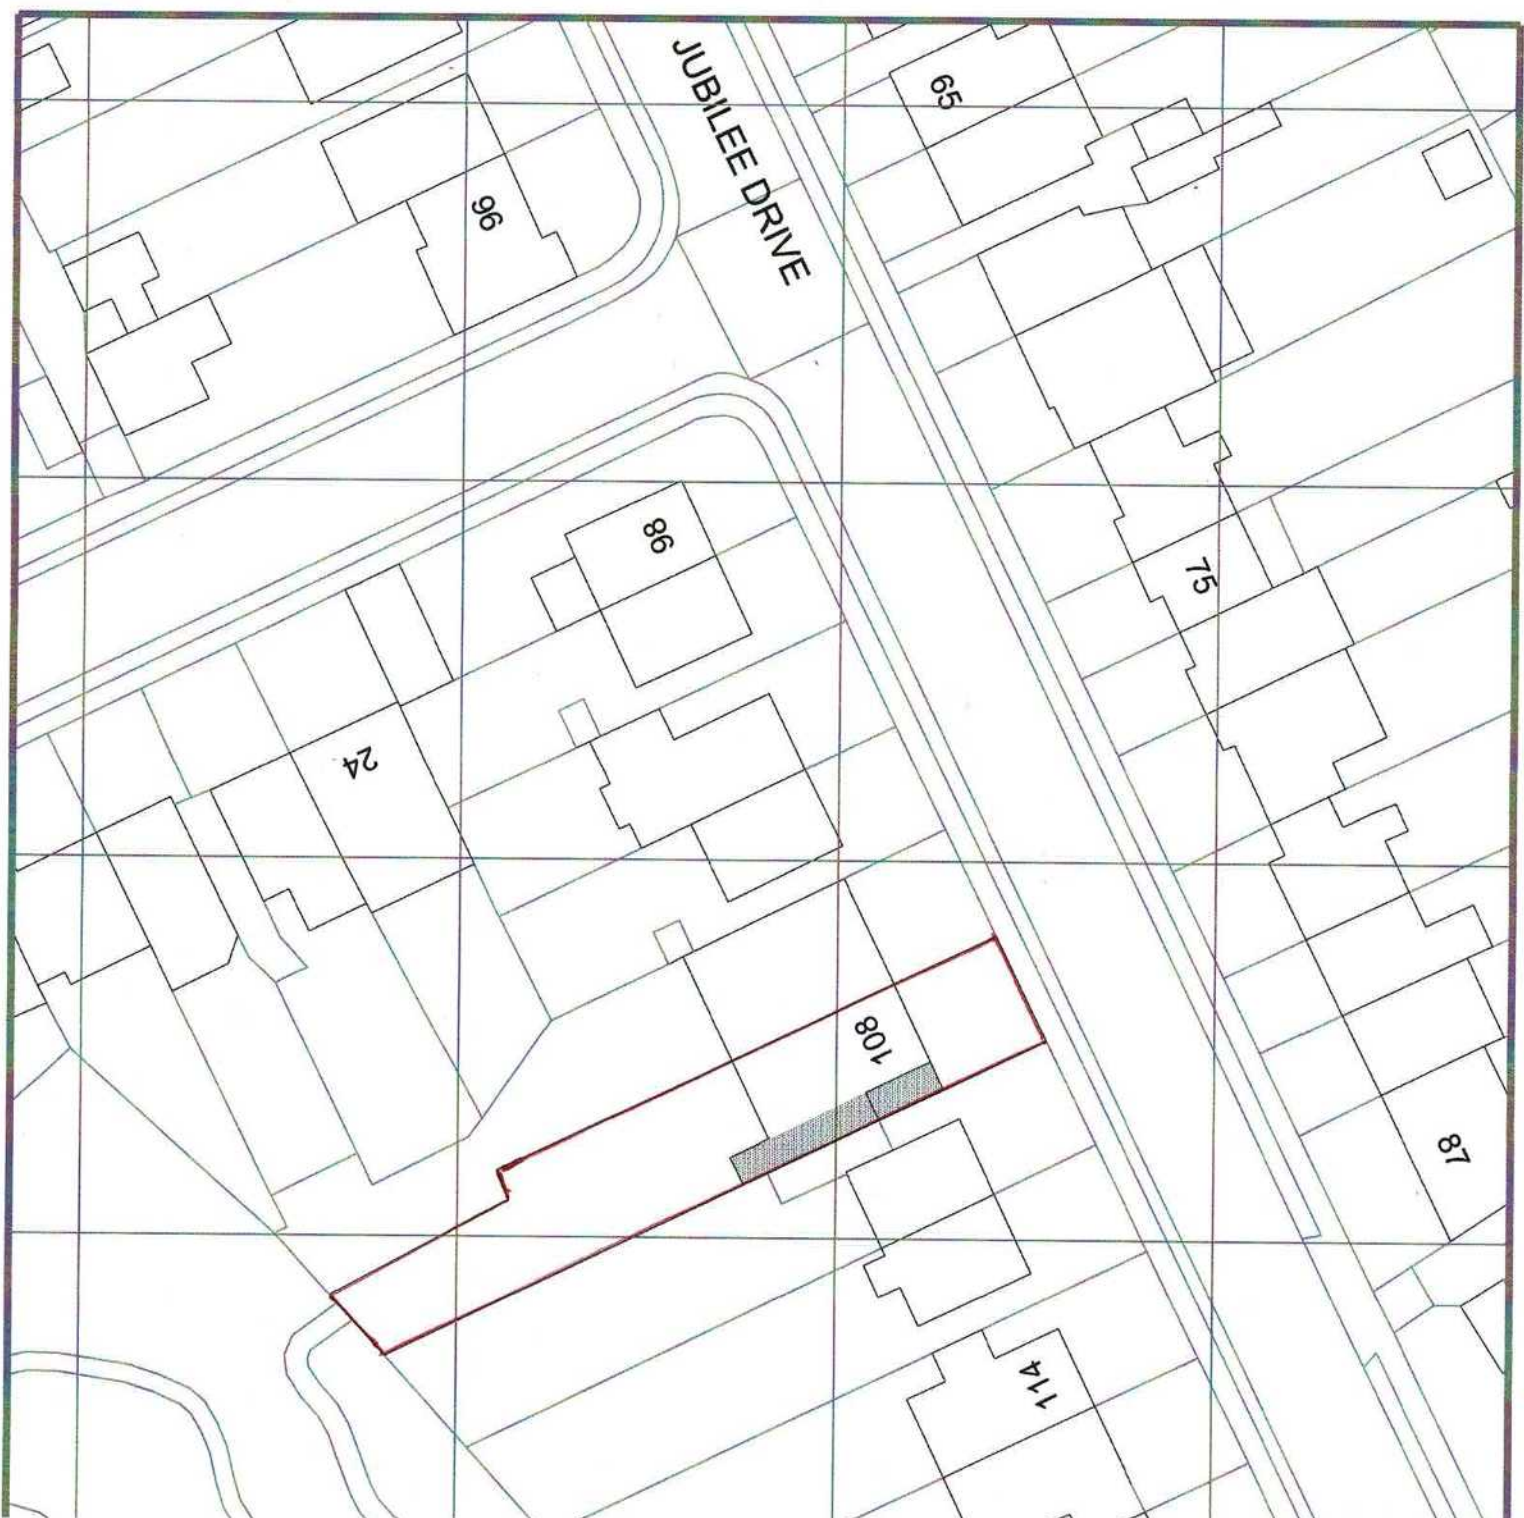

Block Plan scale: 1:500

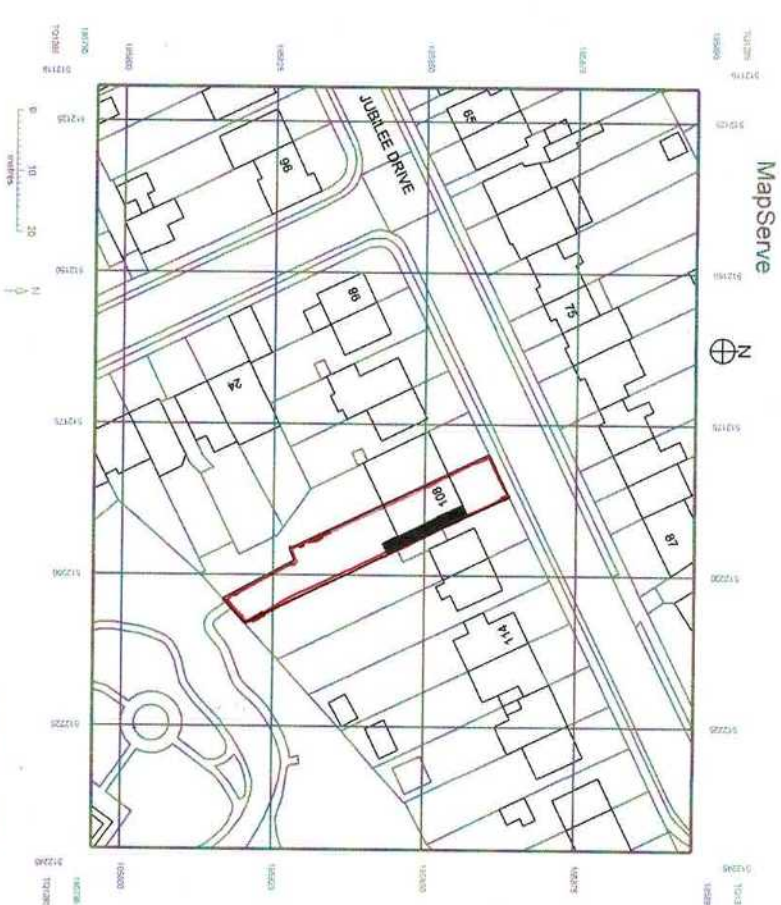

Location Plan scale: 1:1250

project

108 Jubilee Drive, South Ruislip HA4 0PU

Location & Block Plan

A R Projects Ltd
Architectural Services

drawn: RB	drawing no	rev
scale: 1:1250 1:500	PL-1151-01	-
date: Oct. 2019		
81 Spring Grove Crescent Middlesex TW3 4DA M 07971 878 910		

