



HM Land Registry
Official copy of
title plan

Title number **MX419162**
Ordnance Survey map reference **TQ0590SW**
Scale **1:1250 enlarged from 1:2500**
Administrative area **Hillingdon**

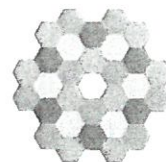

© Crown copyright and database rights 2013 Ordnance Survey 100026316. You are not permitted to copy, sub-license, distribute or sell any of this data to third parties in any form.

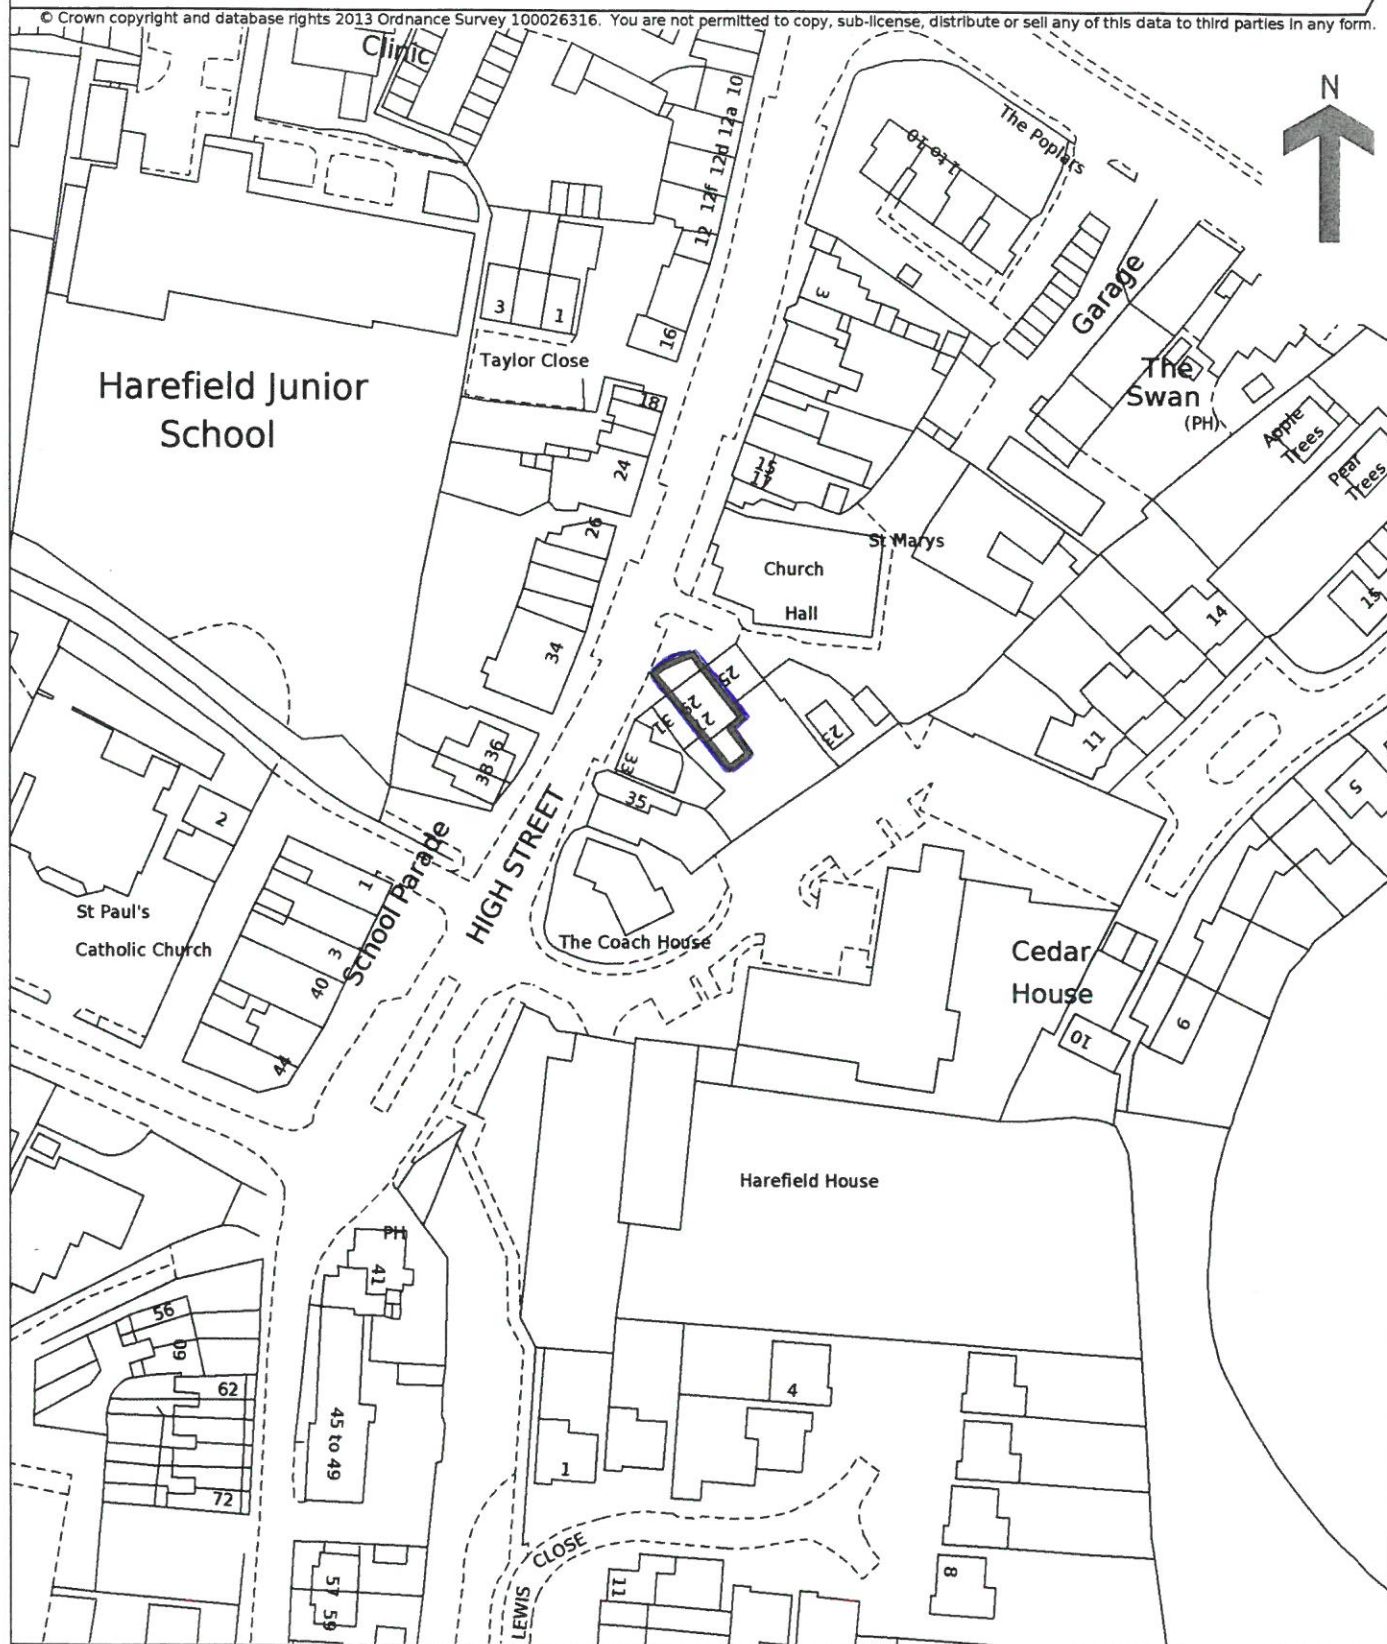


Building Plan


HM Land Registry

Official copy of title plan

Title number **MX419162**
Ordnance Survey map reference **TQ0590SW**
Scale **1:1250 enlarged from 1:2500**
Administrative area **Hillingdon**

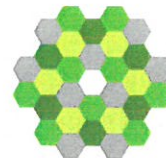

© Crown copyright and database rights 2013 Ordnance Survey 100026316. You are not permitted to copy, sub-license, distribute or sell any of this data to third parties in any form.

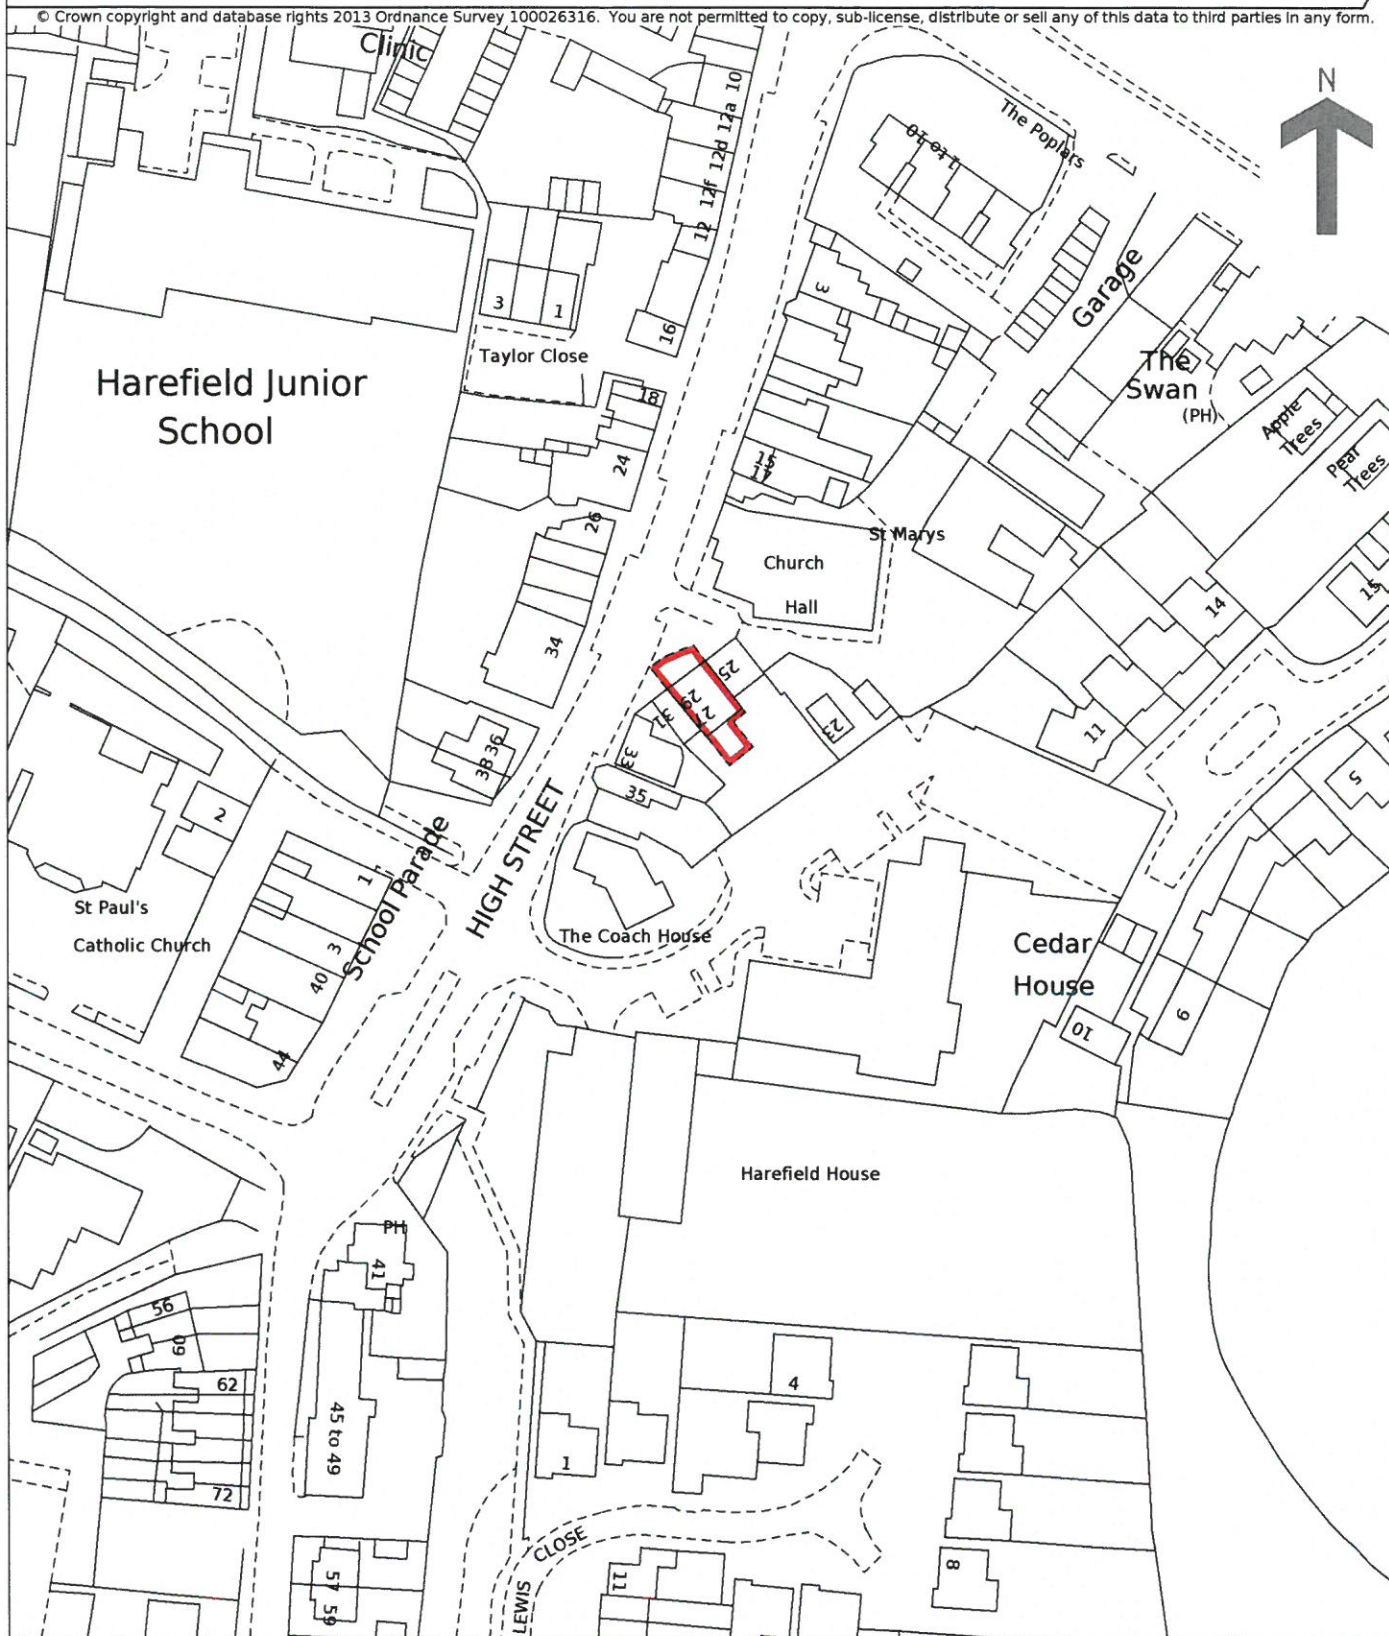

Process Plan