


SCALE BAR

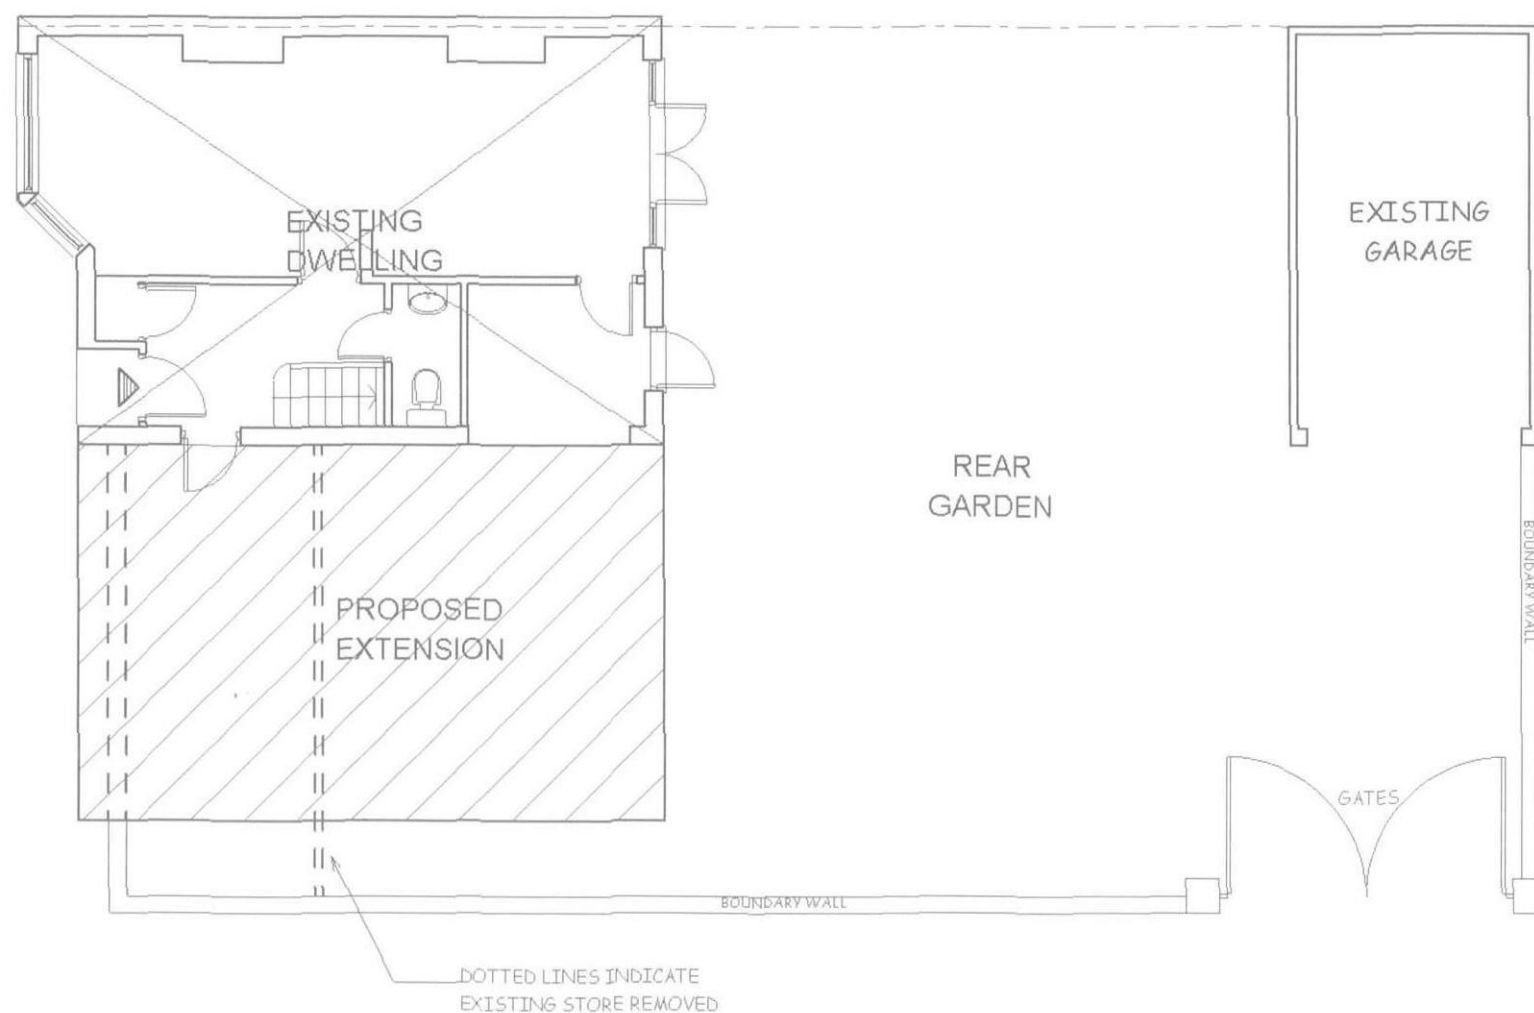

R.P.Architectural Services
39A NORWICH ROAD
NORTHWOOD
MIDDLESEX
HA6 1ND

Tel: 07753 659794
Fax: 01923 827407

JOB TITLE

72 WINDSOR AVENUE
HILLINGDON
UB10 9AY

DRAWING TITLE:

BLOCK PLAN

SCALE: 1:100

DATE: OCT/2014

DRAWN: RPA

DRG NO.

RPA/72/MA/100

REV

REV DATE

DESCRIPTION