


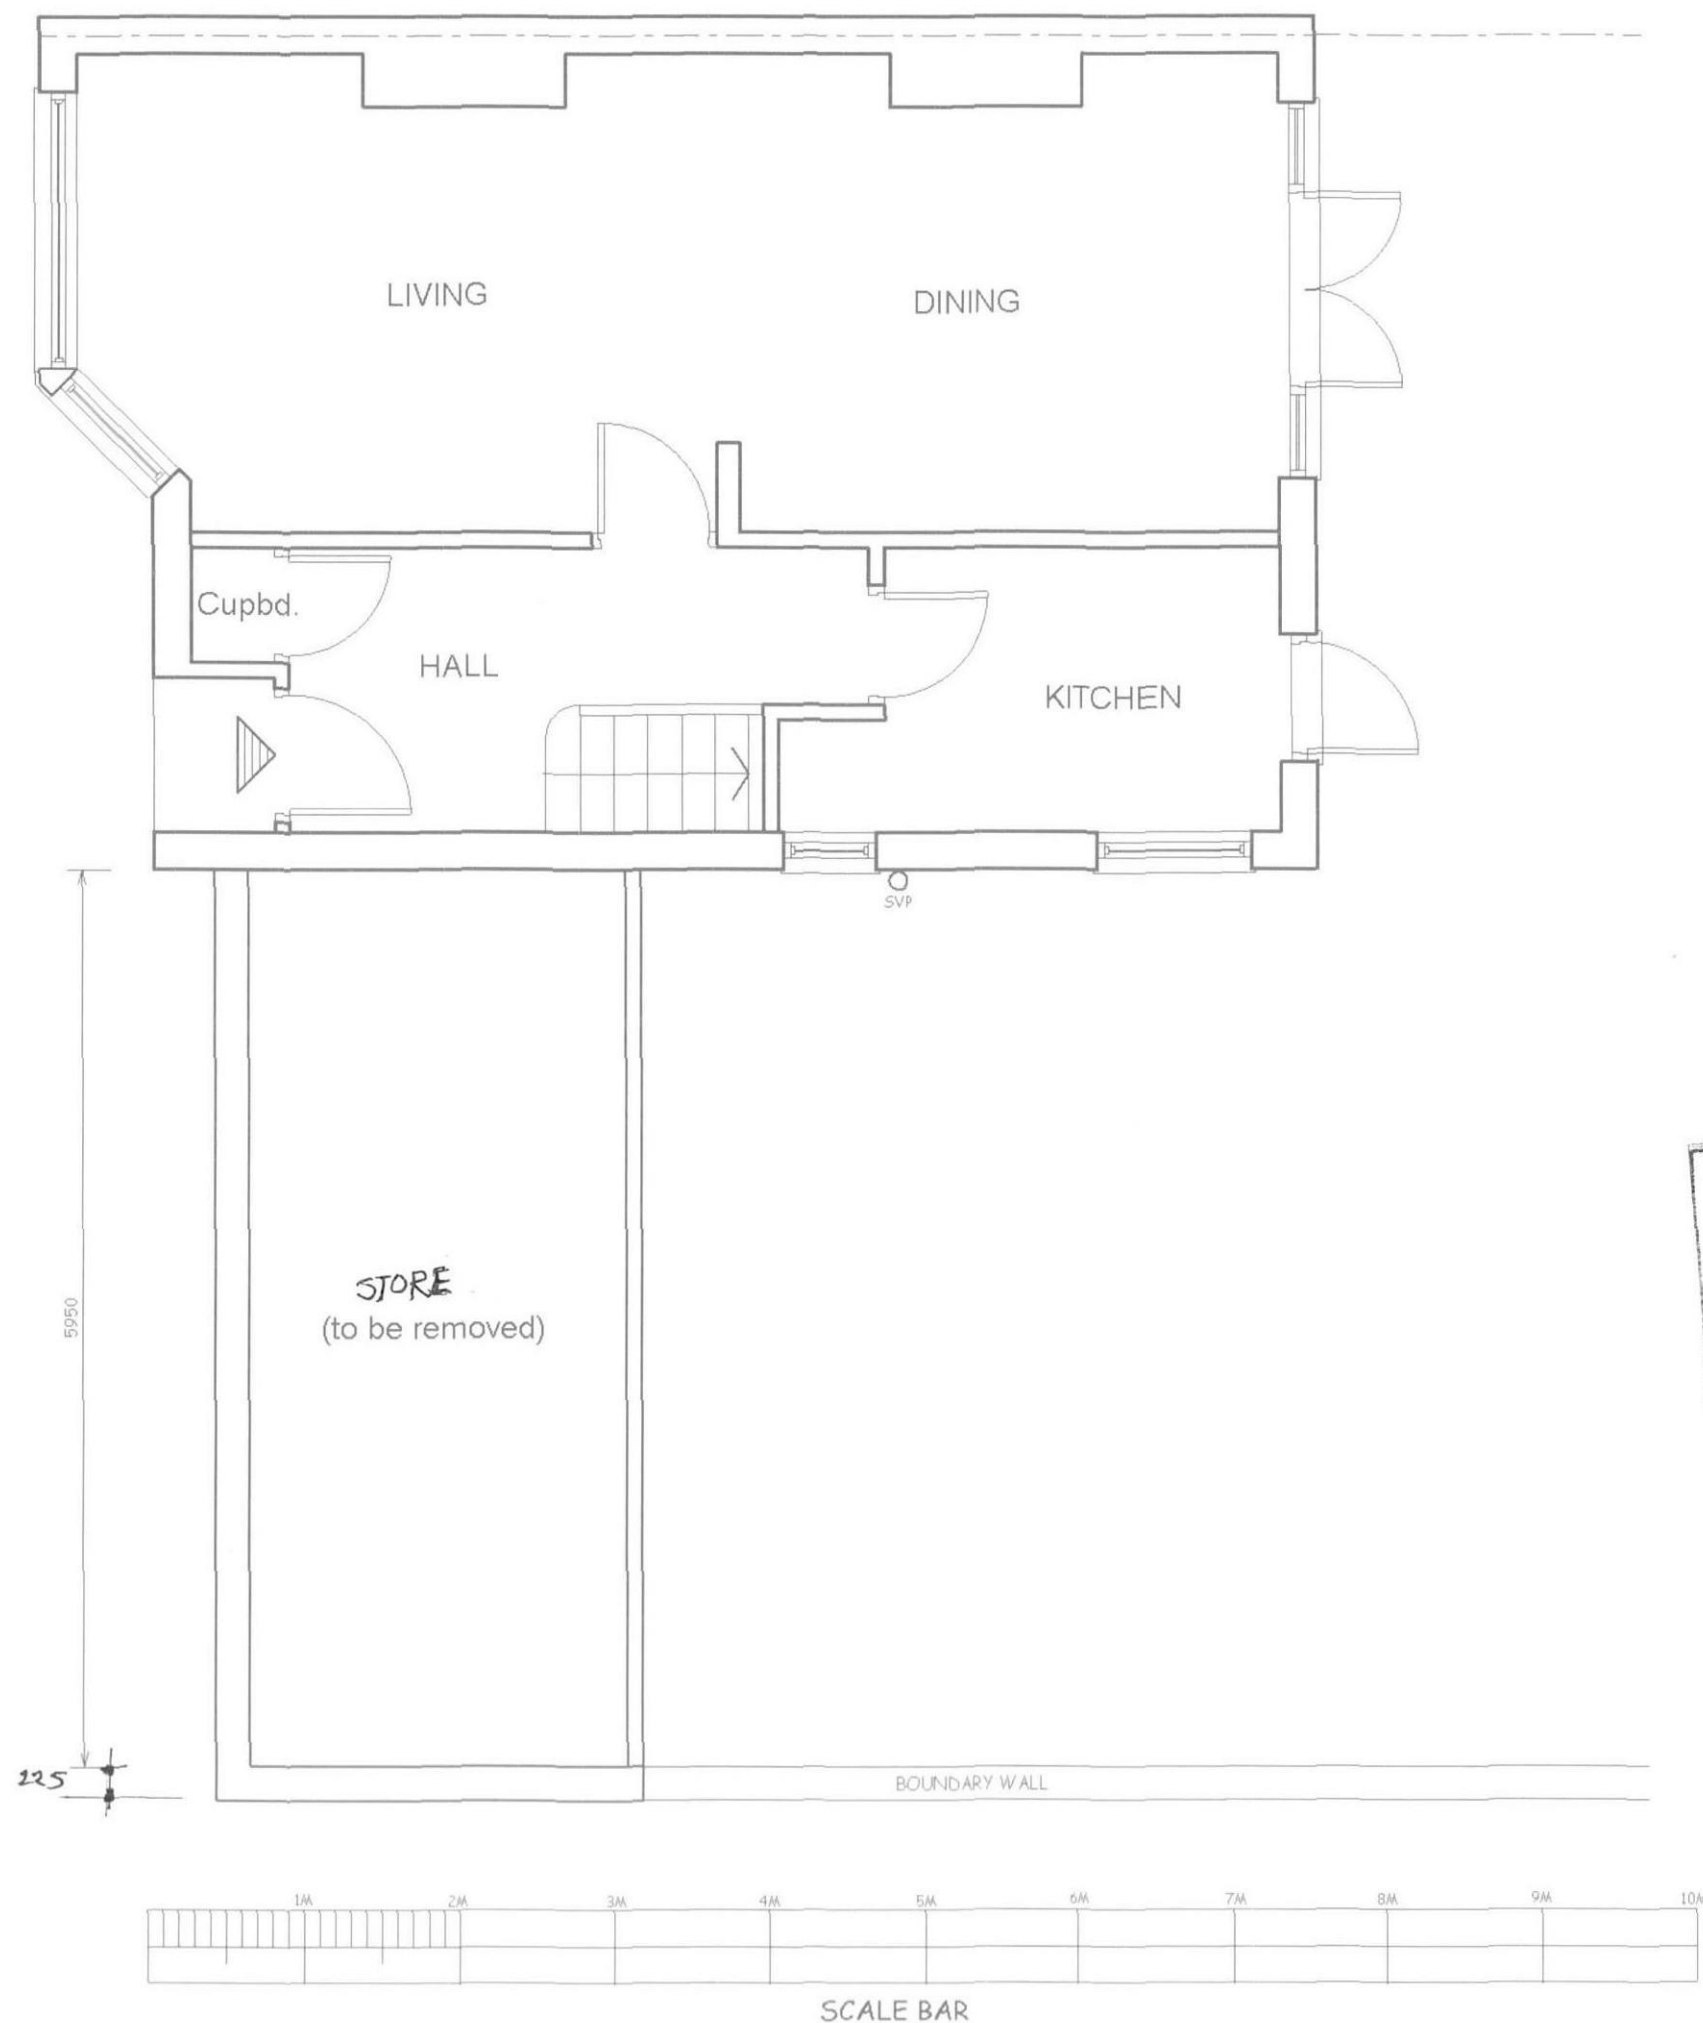

NOTES:
ALL DIMENSIONS MUST BE CHECKED ON SITE AND
NOT SCALED FROM THIS DRAWING

REV	DATE	DESCRIPTION
-----	------	-------------

COPYRIGHT
R.P.ARCHITECTURAL SERVICES
39A,NORWICH ROAD
NORTHWOOD
MIDDLESEX
HA6 1ND

T:07753 659794
F:01923 827407
E:info@rparchitecturalservices.co.uk

CLIENT:

JOB TITLE:
PROPOSED EXTENSION

72 WINDSOR AVENUE
HILLINGDON
UB10 9AY

DRAWING TITLE

EXISTING GROUND FLOOR

SCALE: 1:50

DATE:SEPT2014 DRAWN:RPA

DRG NO:
RPA/72/WA/101

REV

