





EXISTING FRONT

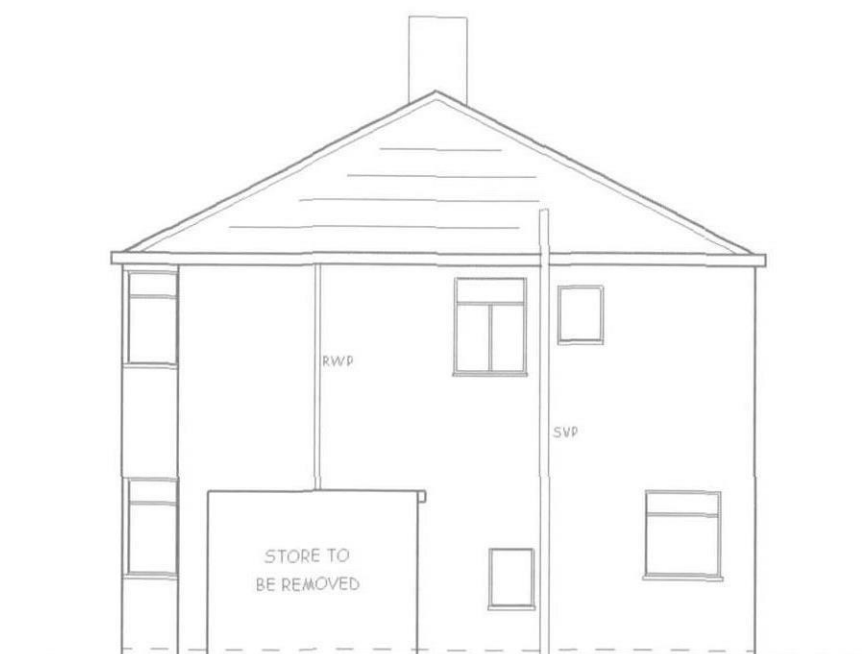

EXISTING FLANK WALL



EXISTING REAR

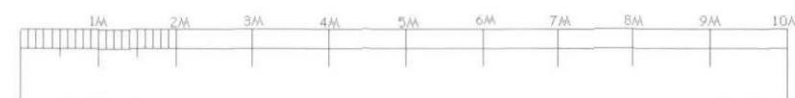

SCALE BAR

NOTES:
ALL DIMENSIONS MUST BE CHECKED ON SITE AND
NOT SCALED FROM THIS DRAWING

A	DATE	REVISION

COPYRIGHT:
R.P.Architectural Services
39A NORWICH ROAD
NORTHWOOD
MIDDLESEX
HA6 1ND
Tel: 07753 659794
Fax: 01923 827407
E:info@rparchitecturalservices.co.uk

CLIENT:

JOB TITLE:

72 WINDSOR AVENUE
HILLINGDON
UB10 9AY

LON BORO OF HILLINGDON
RECEIVED
13 OCT 2014
PLANNING & TRANSPORTATION
GROUP

DRAWING TITLE:
EXISTING ELEVATIONS

SCALE: 1:100	DATE: OCT/2014	DRAWN: RPA
DRG. NO. RPA/72/WA/103	REV	