


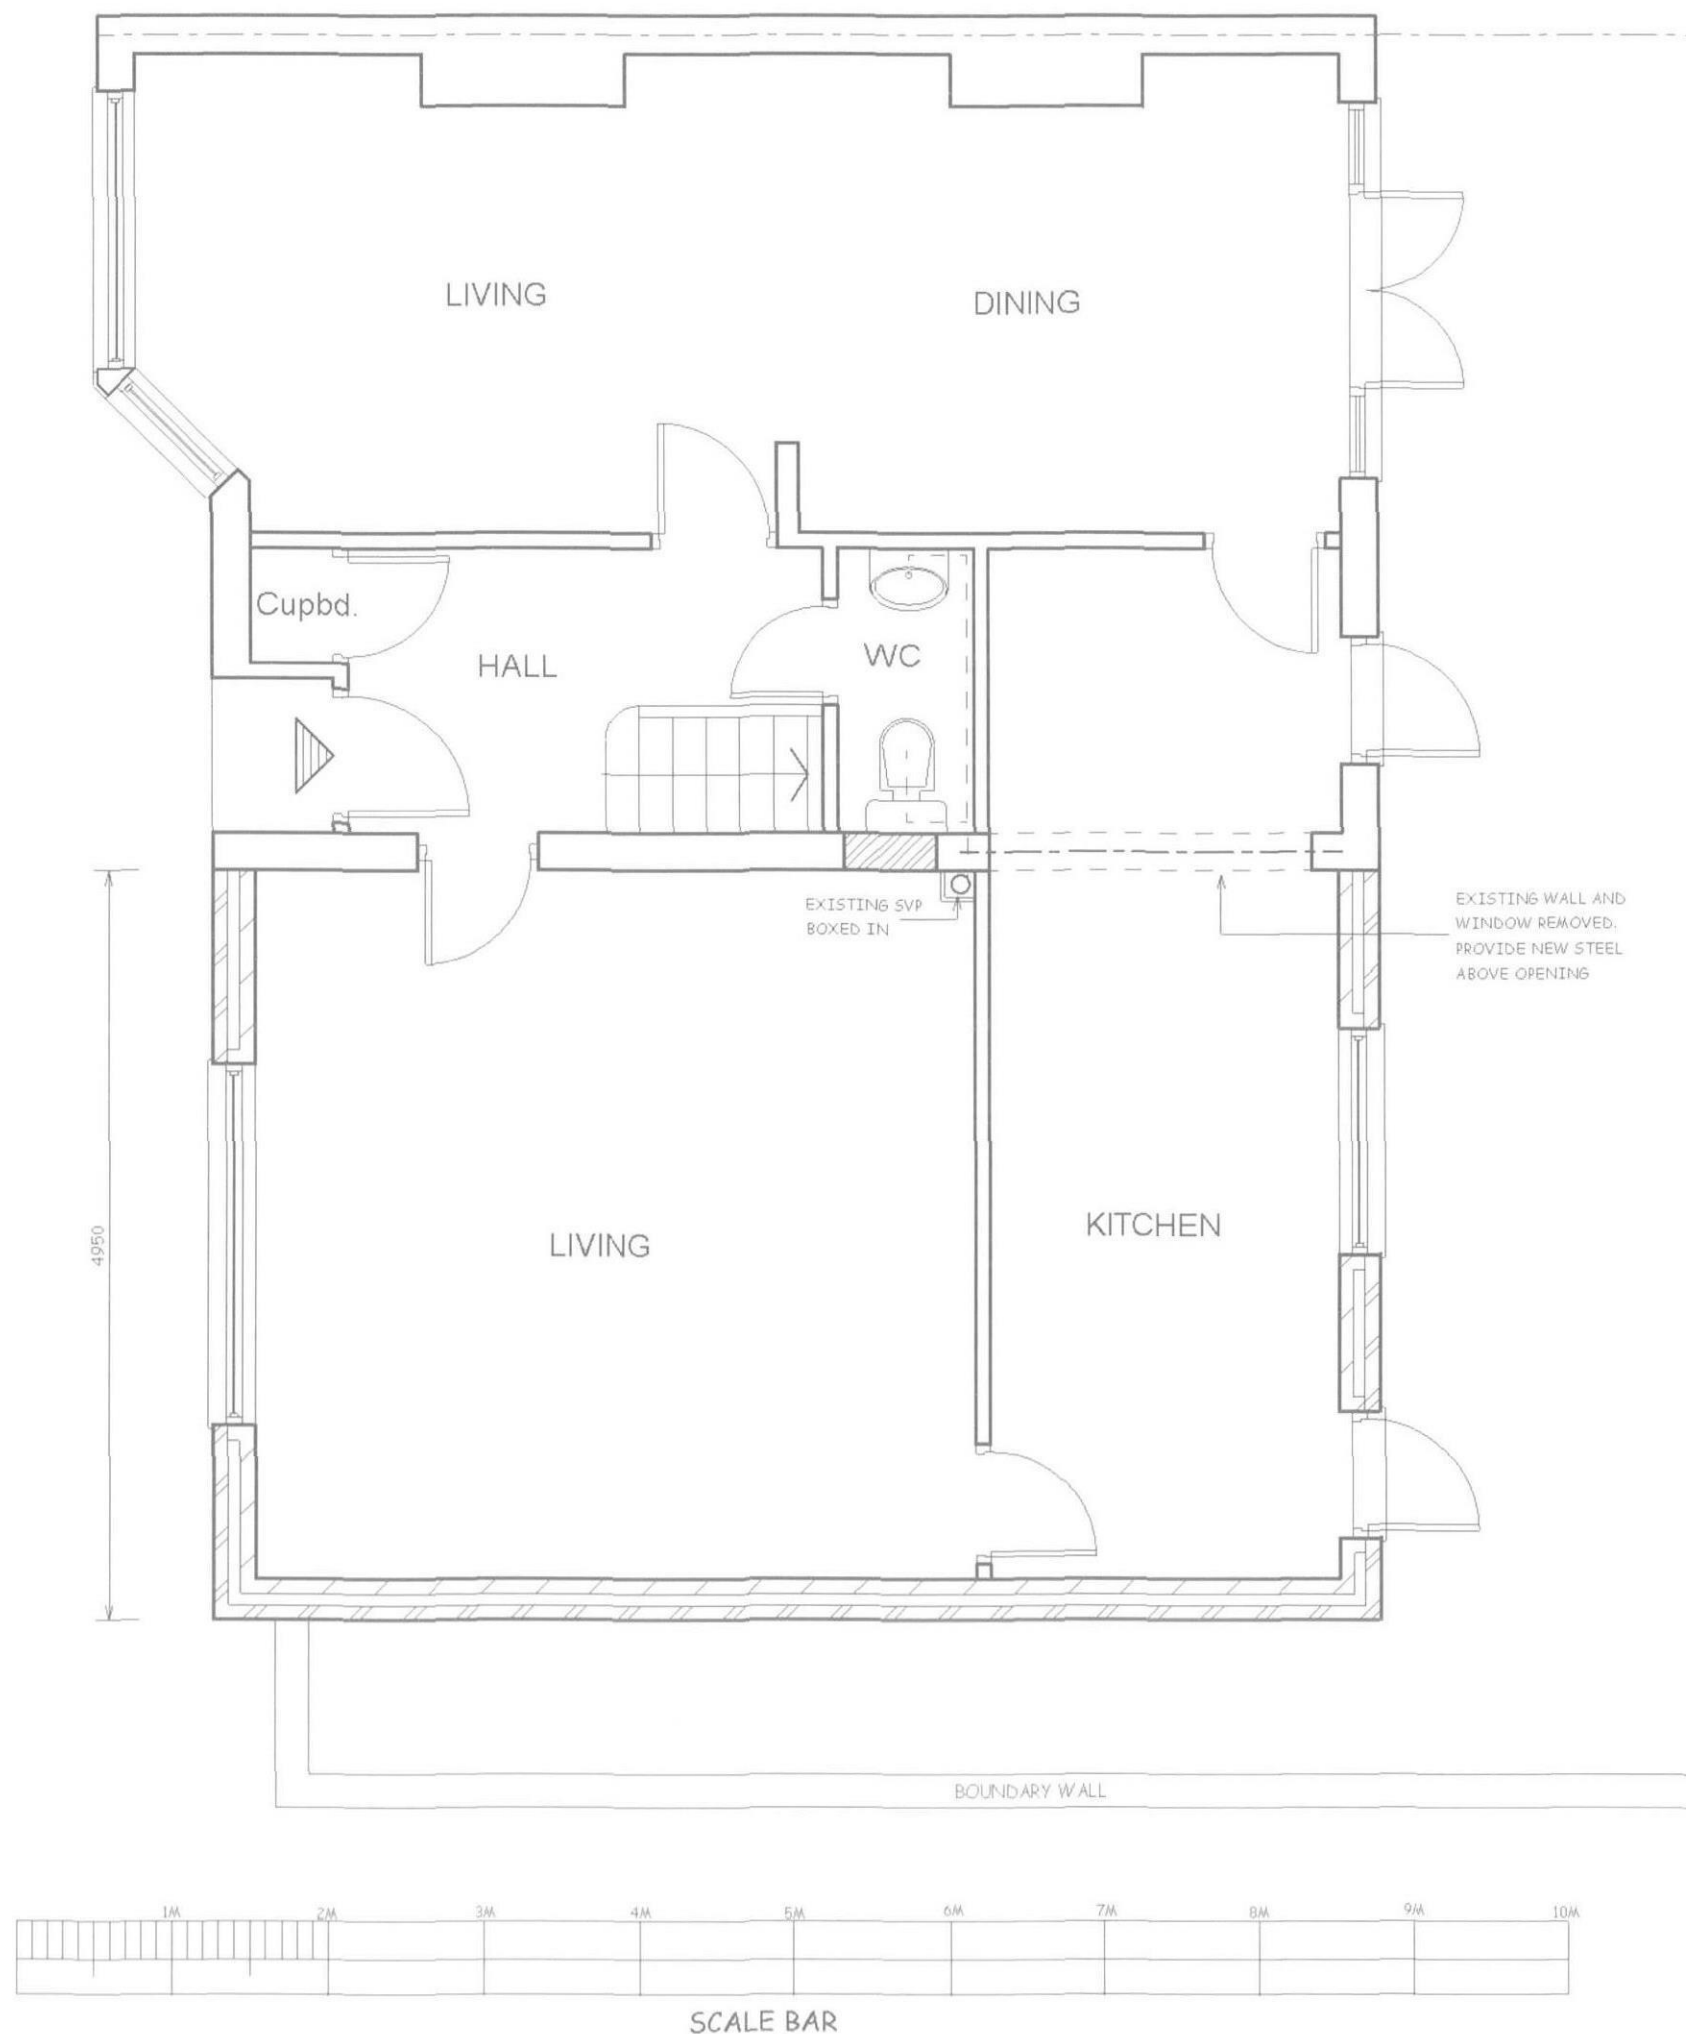

NOTES:
ALL DIMENSIONS MUST BE CHECKED ON SITE AND
NOT SCALED FROM THIS DRAWING

A		
REV.	DATE	DESCRIPTION

COPYRIGHT

R.P.ARCHITECTURAL SERVICES
39A,NORWICH ROAD
NORTHWOOD
MIDDLESEX
HA6 1ND

T:07753 659794
F:01923 827407
E:info@rparchitecturalservices.co.uk

CLIENT:

JOB TITLE:

PROPOSED EXTENSION

72 WINDSOR AVENUE
HILLINGDON
UB10 9AY

DRAWING TITLE

PROPOSED GROUND FLOOR

SCALE: 1:50

DATE: OCT2014

DRAWN: RPA

DRG. NO.

RPA/72/WA/102

REV