


NOTES:
ALL DIMENSIONS MUST BE CHECKED ON SITE AND
NOT SCALED FROM THIS DRAWING




PROPOSED FRONT

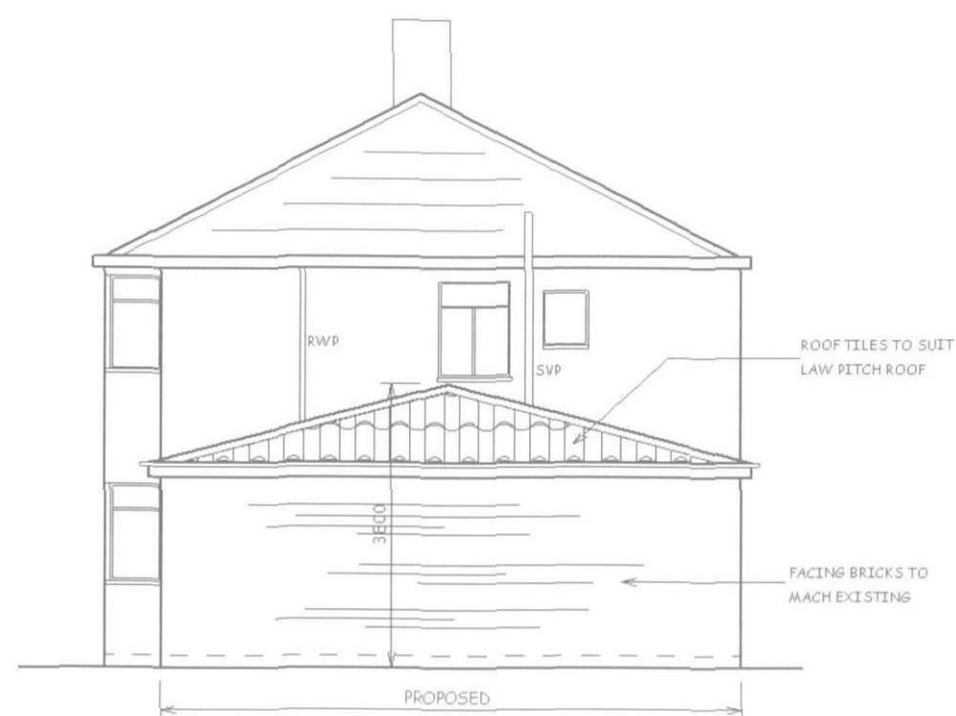

PROPOSED FLANK WALL



PROPOSED REAR

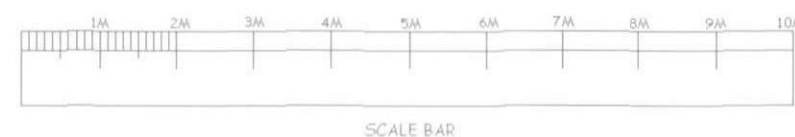

DATE	REVISION
------	----------

COPYRIGHT:
R.P.ARCHITECTURAL SERVICES
39A NORWICH ROAD
NORTHWOOD
MIDDLESEX
HA6 1ND
Tel: 07753 659794
Fax: 01923 827407
E:info@rparchitecturalservices.co.uk

CLIENT:

JOB TITLE:
72 WINDSOR AVENUE
HILLINGDON
UB10 9AY



DRAWING TITLE:

PROPOSED ELEVATIONS

SCALE : 1:100

DATE: OCT/2014 DRAWN: RPA

DRG NO:	REV:
RPA/72WNA/104	