
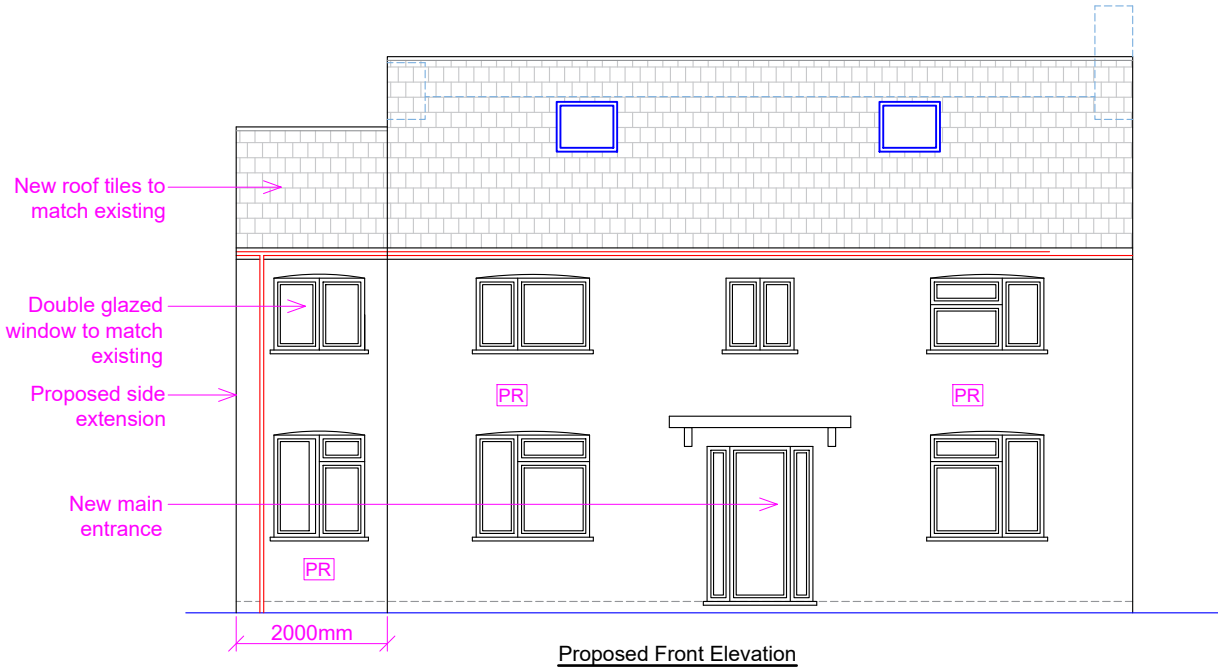
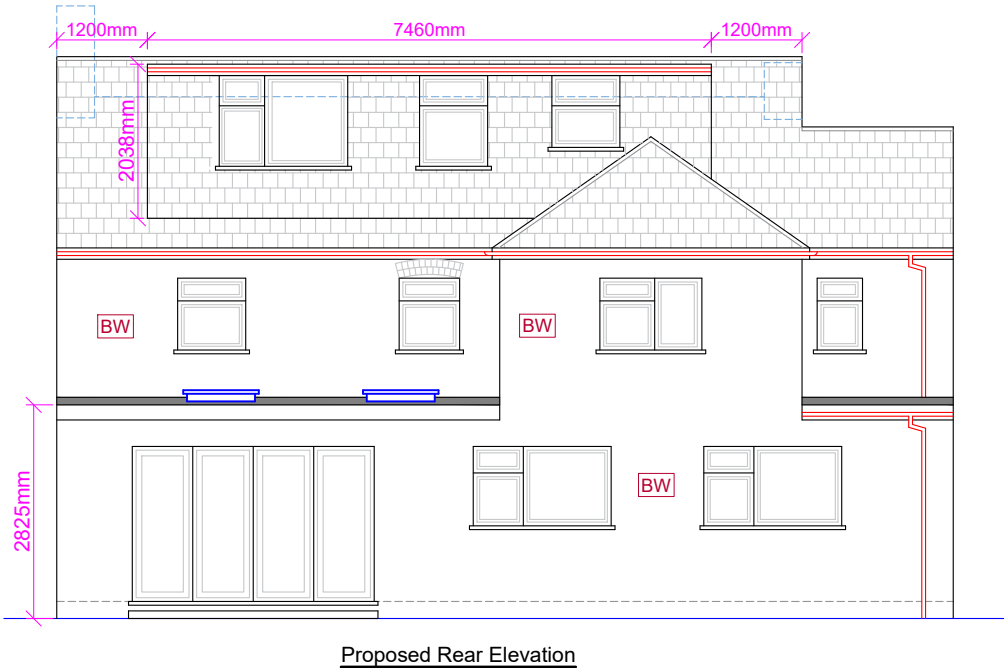
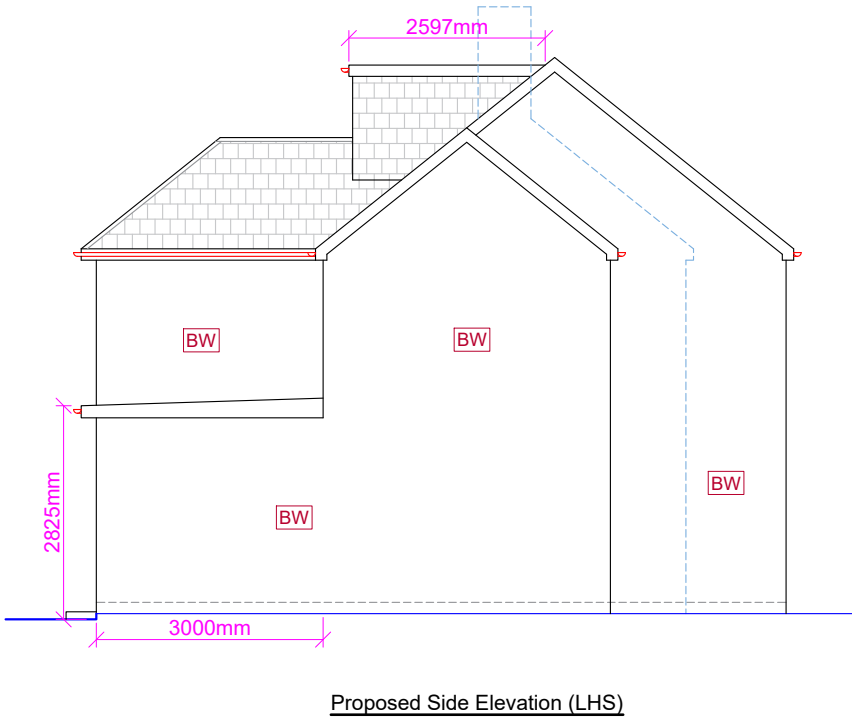


Note: This Drawing is for planning purpose and should not be used for construction.
All dimensions should be confirmed on site and any deviation should be reported back to designer.

PR: Painted Render
BW: Brick Work

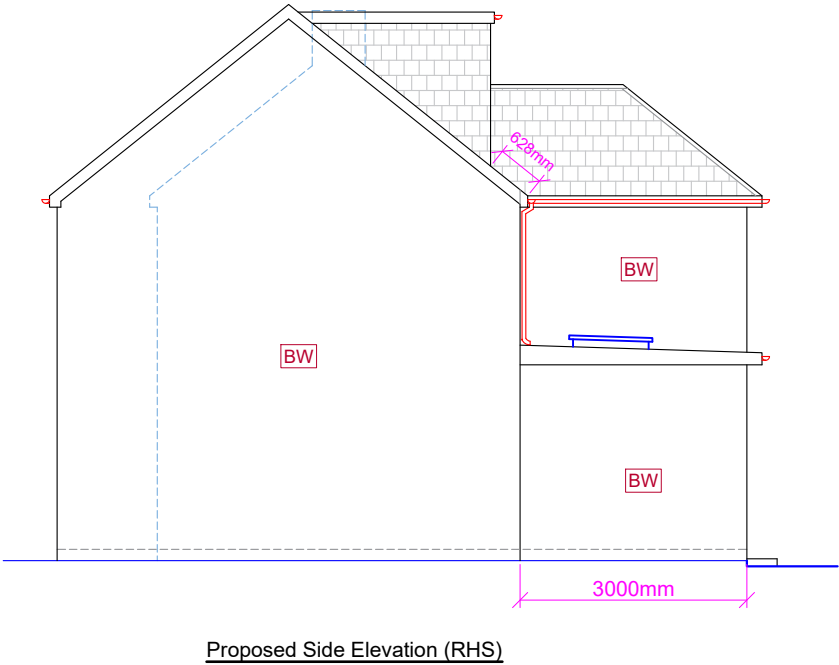

- Notes:**
- a) Sky lights not to project more than 150mm above the roof slope.
 - b) Dormer tiles to colour match with the tiles of main roof.
 - c) Glazing to colour match with the glazing of main dwelling house.

Proposed Development:
Double Storey Side Extension,
single storey rear extension and
part first floor rear extension along with
Loft extension


Site Address:
60 East Avenue
Hayes
UB3 2HP

Revisions:		
Rev	Date	Description
A	07/10/2026	

Drawing Description:
Proposed Elevations

Drawing No:
ART/2026/DS60EA/PE

Scale: 1:100
Paper Size: A3
Sheet No: 5 of 7

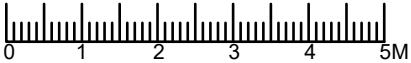

ART CONSULTANTS (UK) LTD
113 LONG LANE
STANWELL
TW19 7AL
M:07960071377
E: ARTCONSULTANTSUK@GMAIL.COM