Note: This Drawing is for planning purpose and should not be used for construction.
All dimensions should be confirmed on site and any deviation should be reported back to designer.

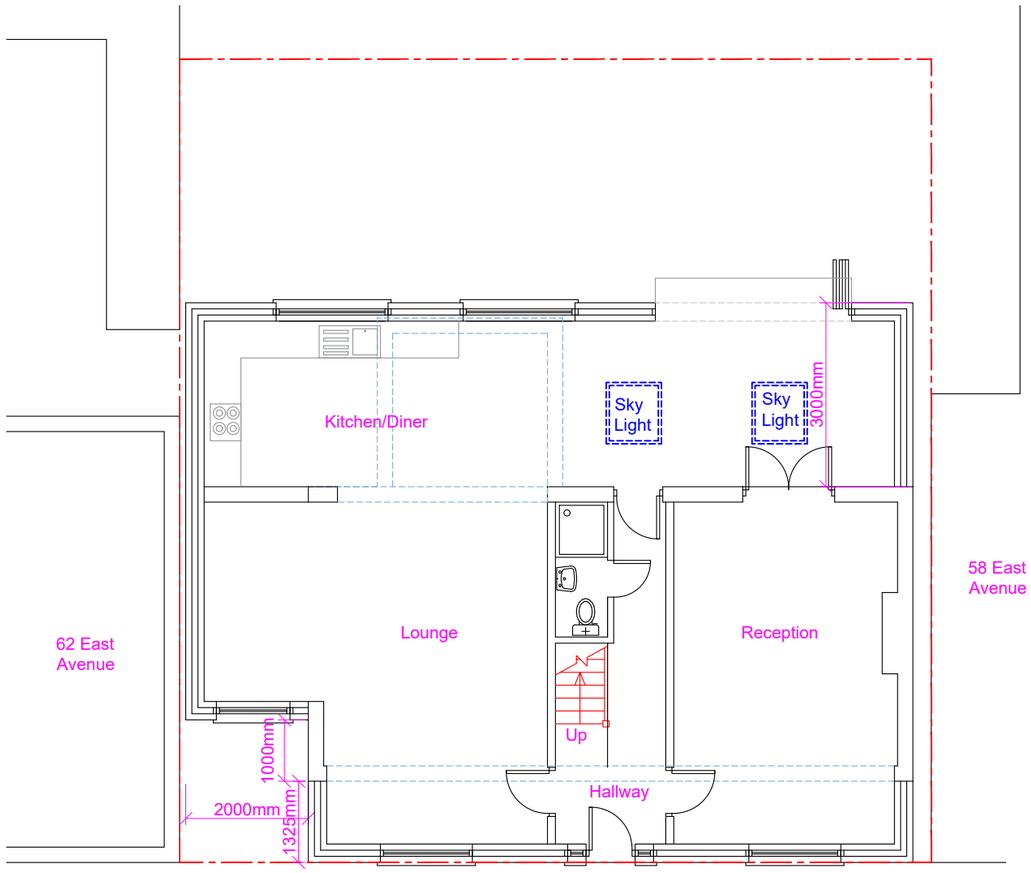


Proposed Ground Floor Layout

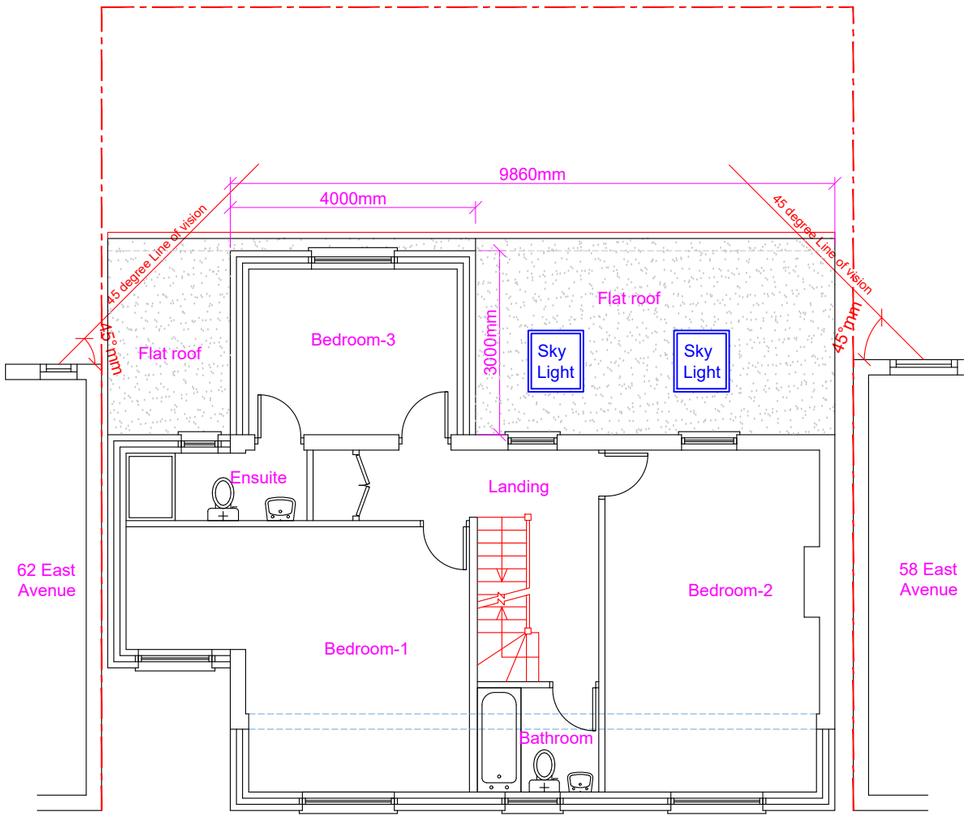


Proposed First Floor Layout

**Proposed Development:**
Double storey side, single storey rear, double storey front, part first floor rear & Loft extensions

**Site Address:**
60 East Avenue
Hayes
UB3 2HP

Revisions:

| Rev | Date | Description |
|---|---|---|
| A | 07/10/2026 | |

**Drawing Description:**
Proposed Floor Layouts

**Drawing No:**
ART/2026/DS60EA/PL01

Scale: 1:100
Paper Size: A3
Sheet No: 2 of 7

0 1 2 3 4 5M

ART CONSULTANTS (UK) LTD
113 LONG LANE
STANWELL
TW19 7AL
M:07960071377
E: ARTCONSULTANTSUK@GMAIL.COM