



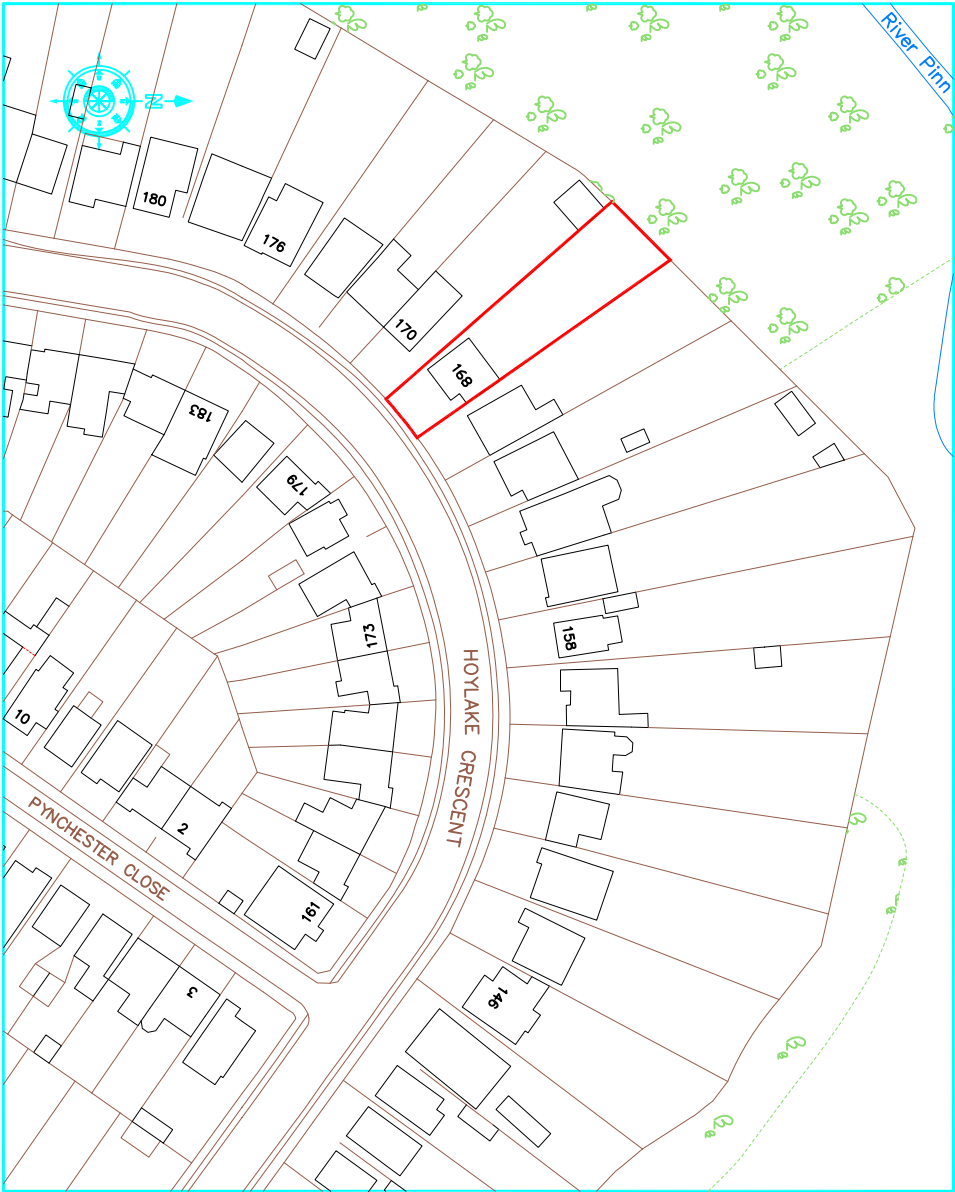

Location Plan 1:1250

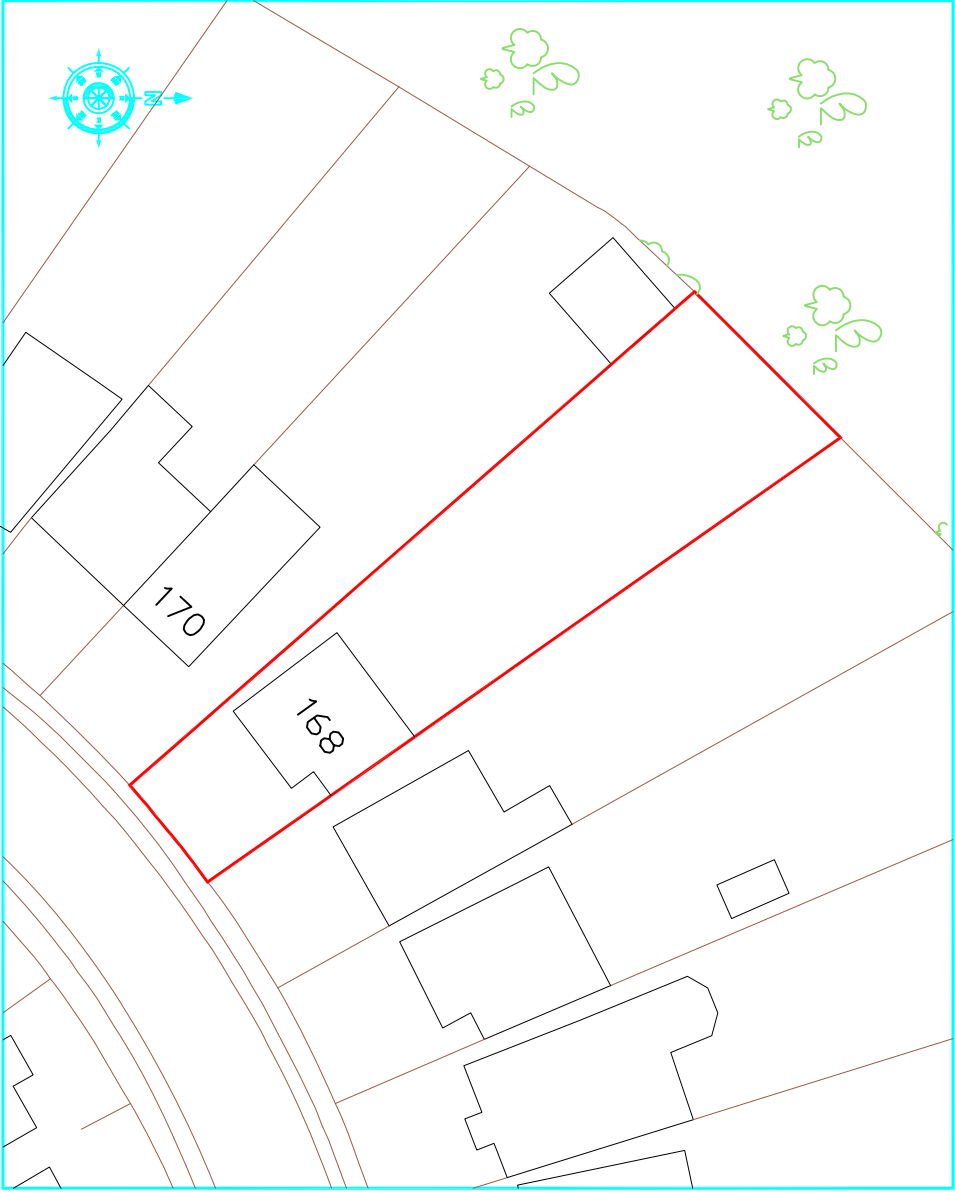

Block Plan 1:500

rev			

These drawings should be approved by local Authority
All dimensions to be checked on site. This drawing is
copyright and should not be reproduced without permission of
the Architects.

client:

Mr. Alan Brenton

project:

168 Hoylake Crescent
Ickenham
UB10 8JJ

drawing:

Location & Block Plans

scale: As Shown date: Dec 2021 drawn:

01 / 15

rev: