
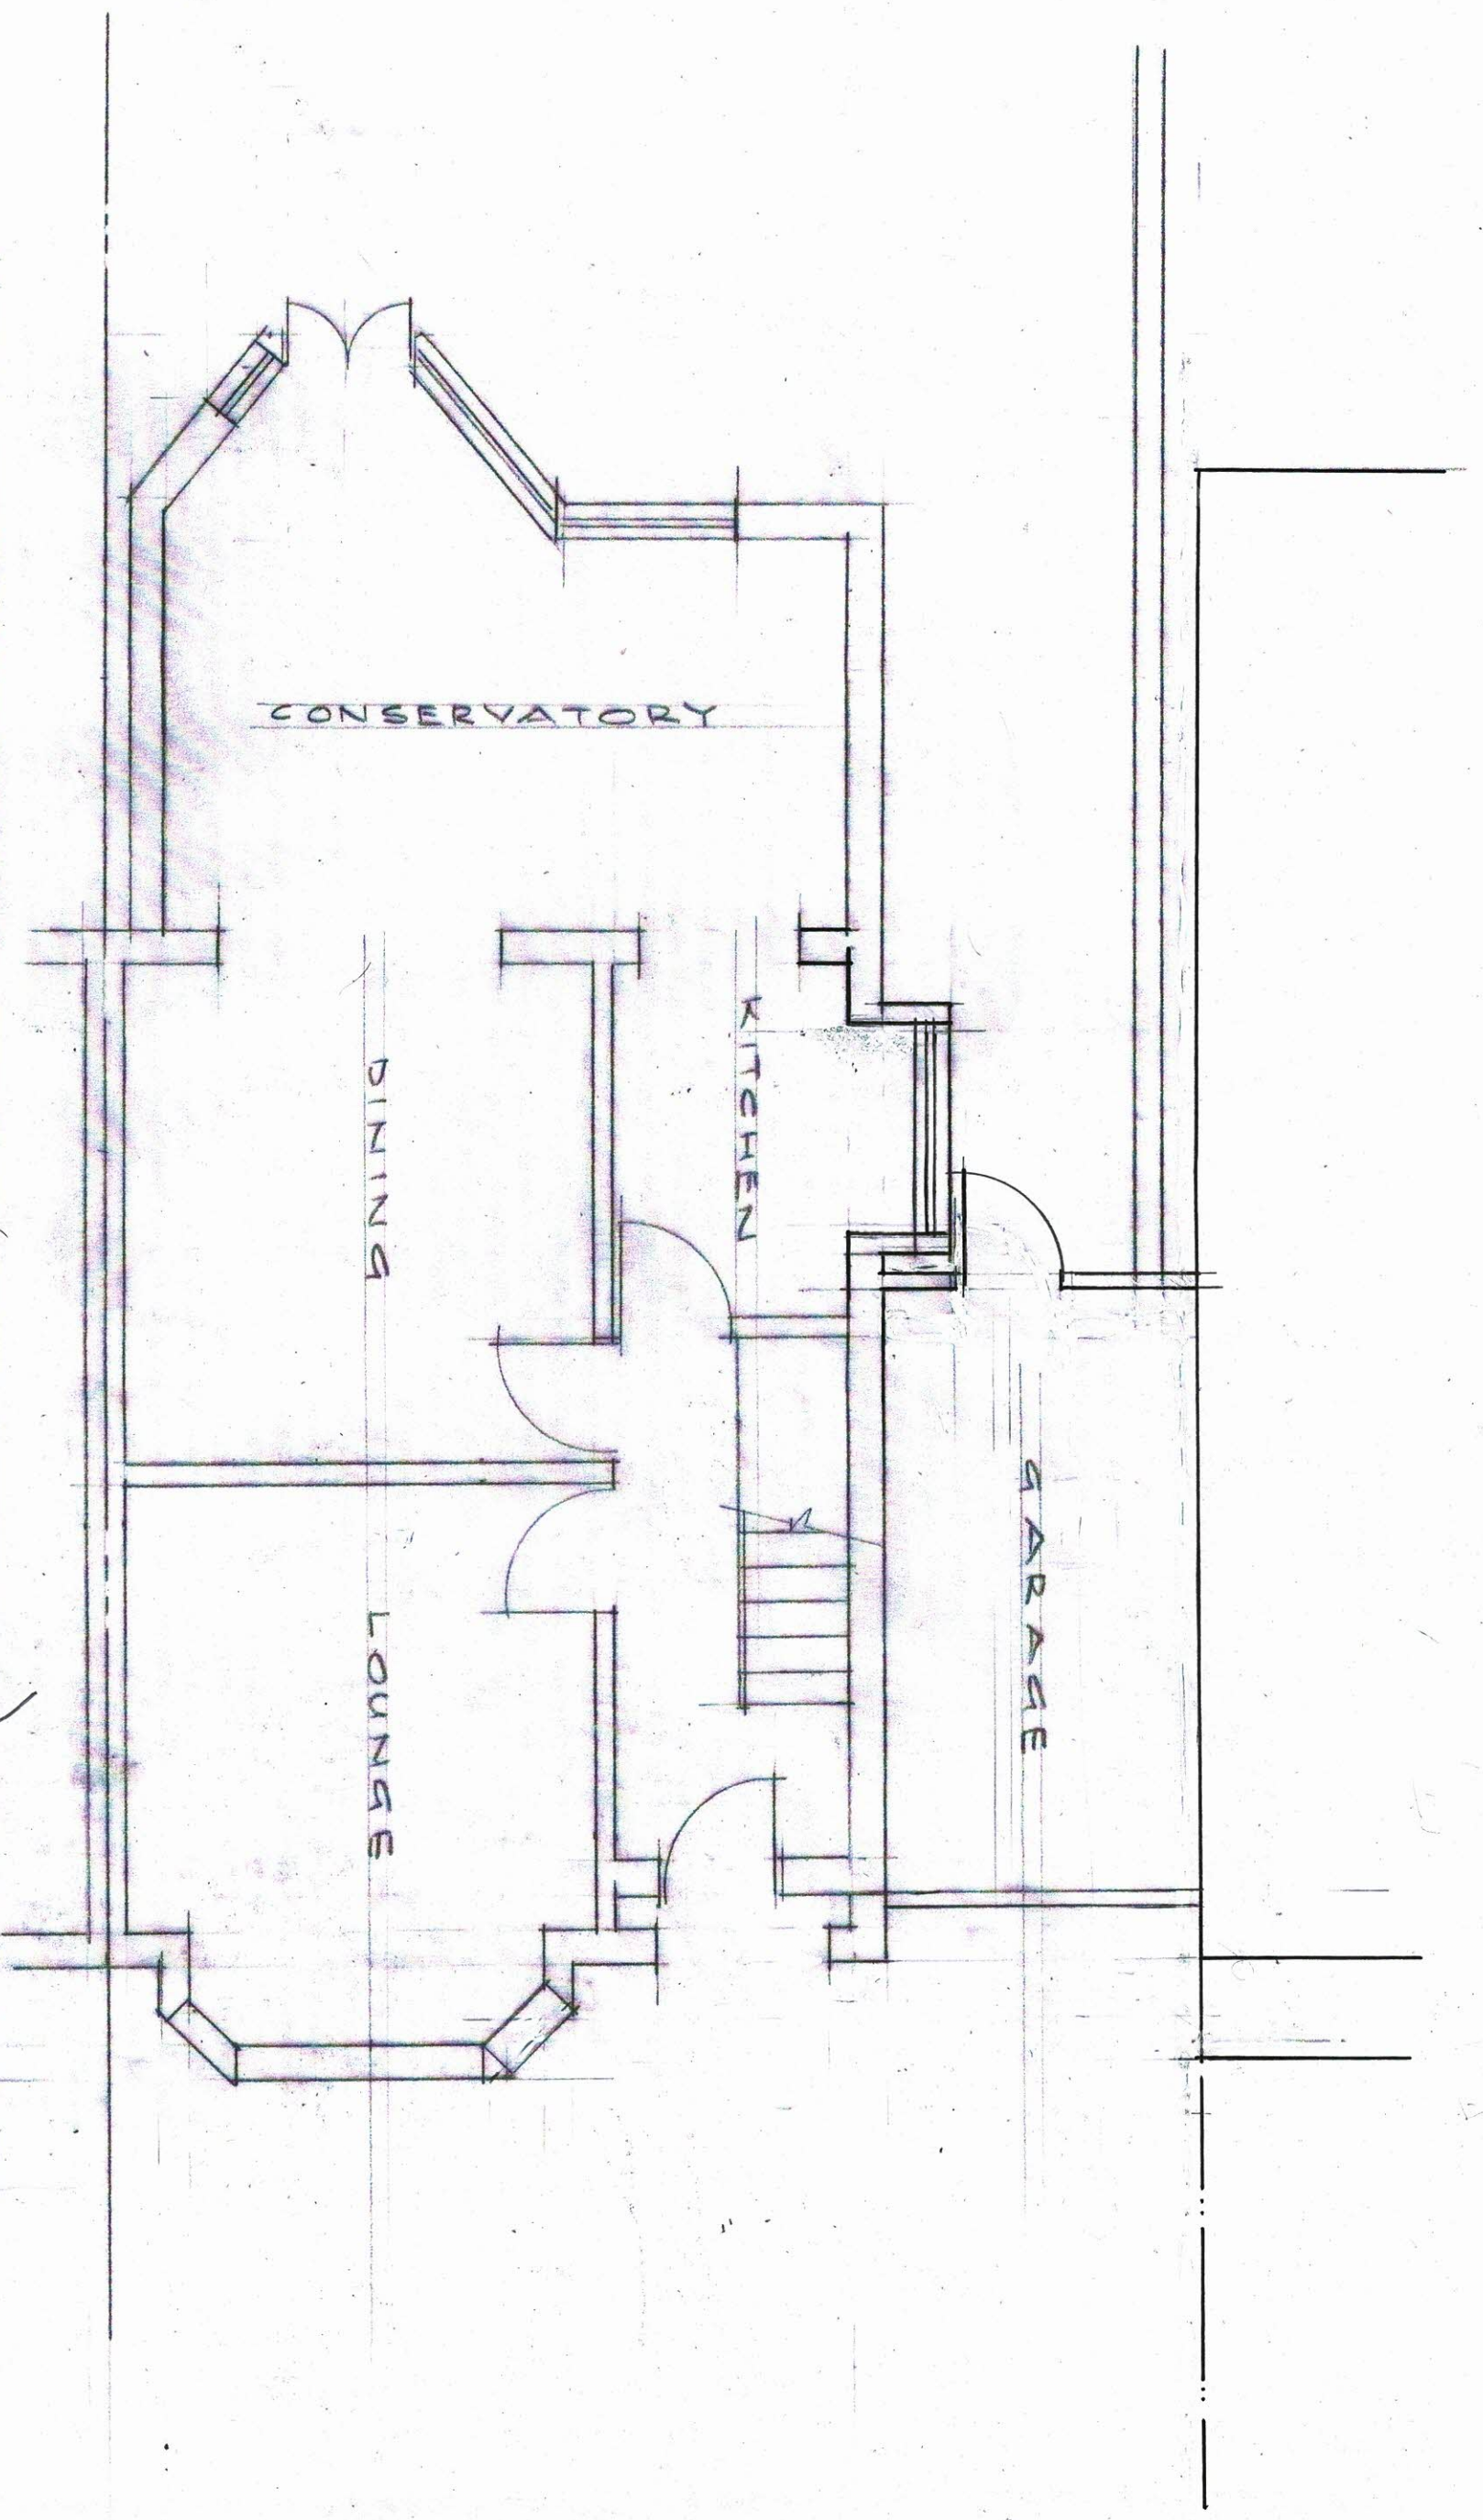


SINGLE STOREY SIDE EXTENSION AT
74 NIELD ROAD, HAYES

DATE: APRIL 2021
2021/107/01



GROUND FLOOR (EXISTING)

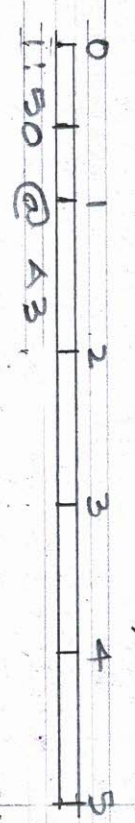


SINGLE STOREY SIDE EXTENSION AT
74 NIELD ROAD, HAYES

DATE: APRIL, 2021
2021/107/02


GROUND FLOOR (PROPOSED)

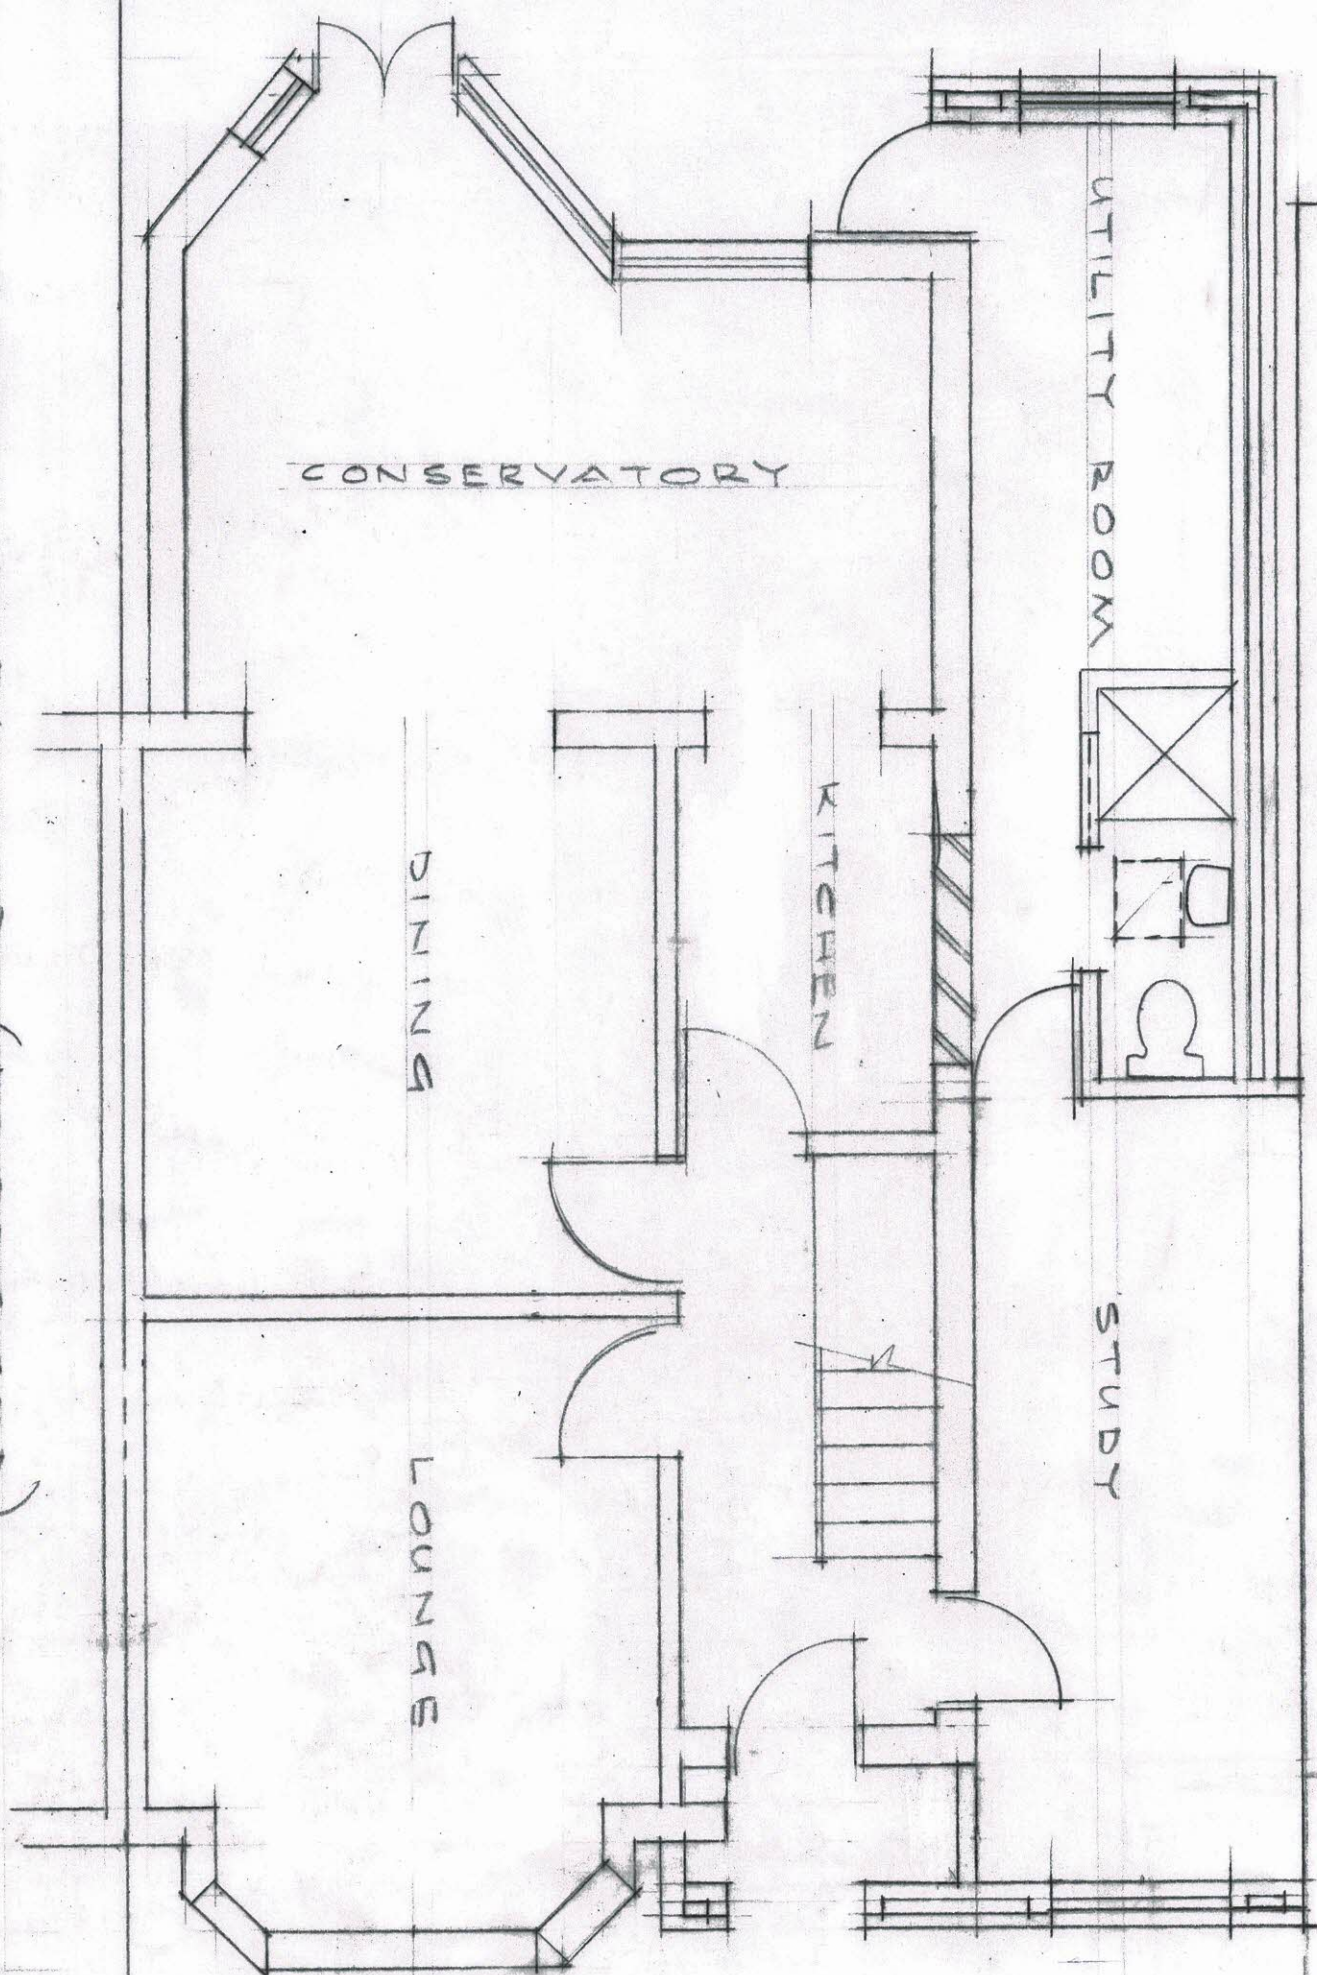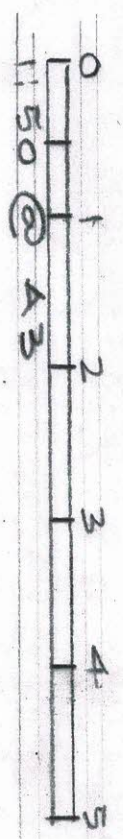

REAR ELEVATION

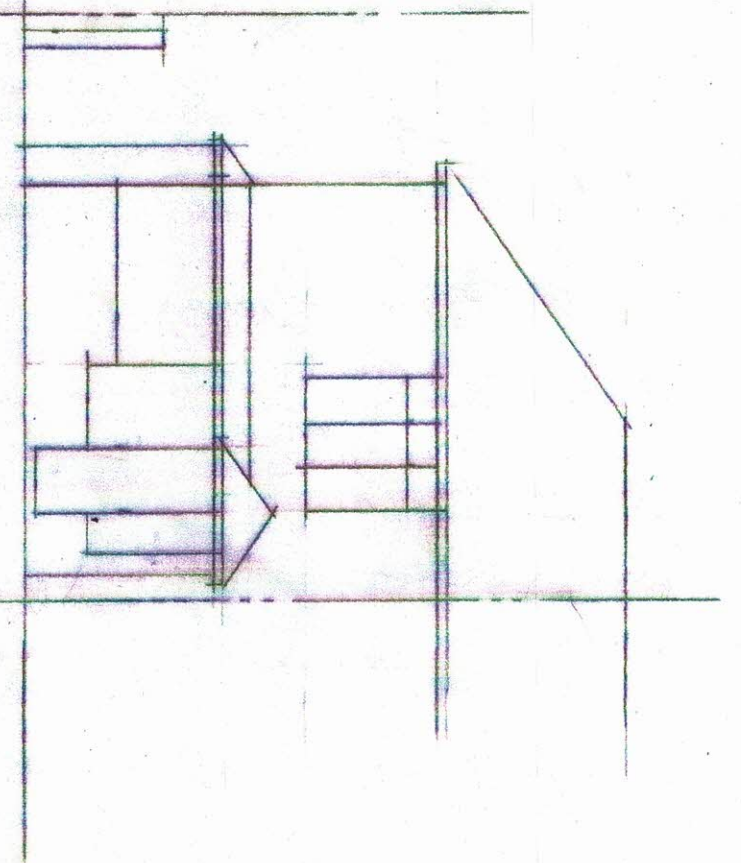


SIDE ELEVATION

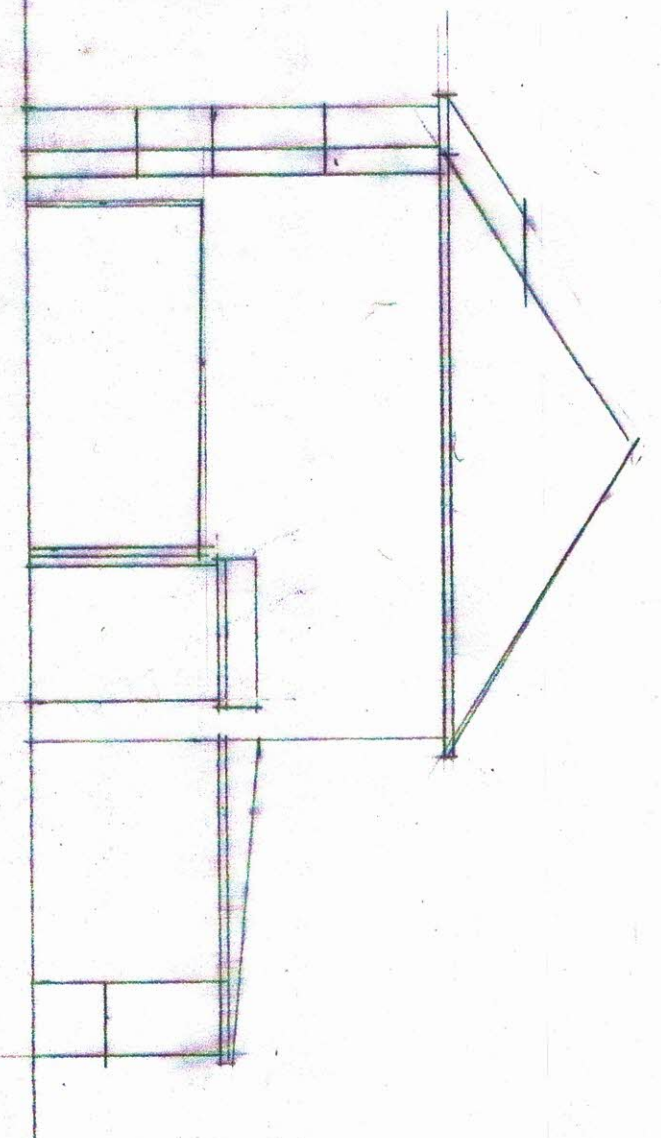


EXISTING ELEVATIONS

FRONT ELEVATION

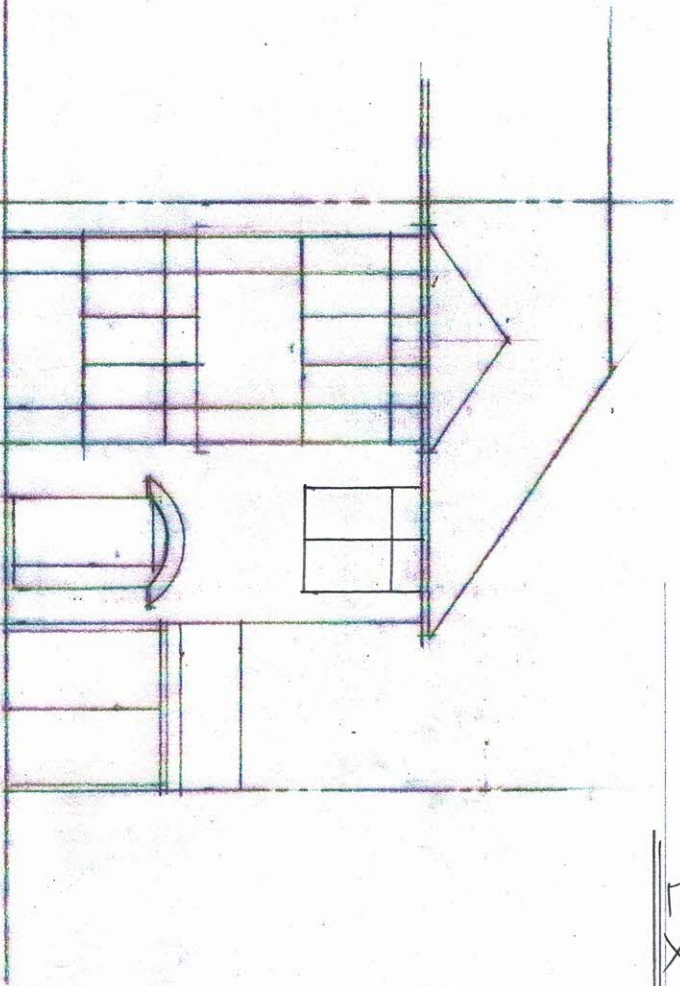

SIDE ELEVATION

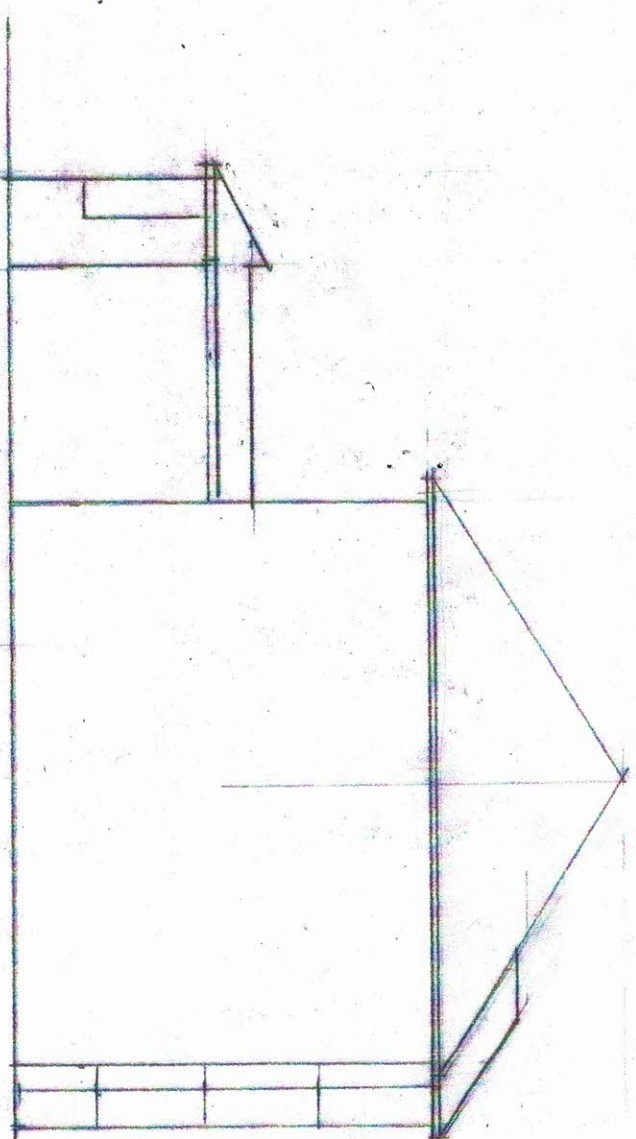

0 1 2 3 4 5
1100 @ A3

SINGLE STOREY SIDE EXTENSION AT
74 NIELD ROAD, HAYES

DATE: APRIL 2021
2021/107/03

BACK OF 'DUMMY'
PITCHED ROOF
PEBBLE DASH FIN
TO MATCH EXIST
WINDOW TO MATCH

REAR ELEVATION

'DUMMY' ROOF
WITH TILES TO
MATCH ADJOIN

SIDE ELEVATION

FLAT ROOF
PEBBLE DASH FIN
TO MATCH EXIST

PROPOSED ELEVATIONS

LINE OF
BOUNDARY

'DUMMY' ROOF TO
MATCH NEIGHBOURS
NEIGHBOURS ROOF

DOOR/WINDOW TO
MATCH EXIST
BRICK FINISH TO
MATCH EXISTING

FRONT ELEVATION

SIDE ELEVATION

0 1 2 3 4 5
1:100 @ A3

SINGLE STOREY SIDE EXTENSION AT
74 NIELD ROAD, HAYES

DATE: APRIL, 2021
2021/107/04