


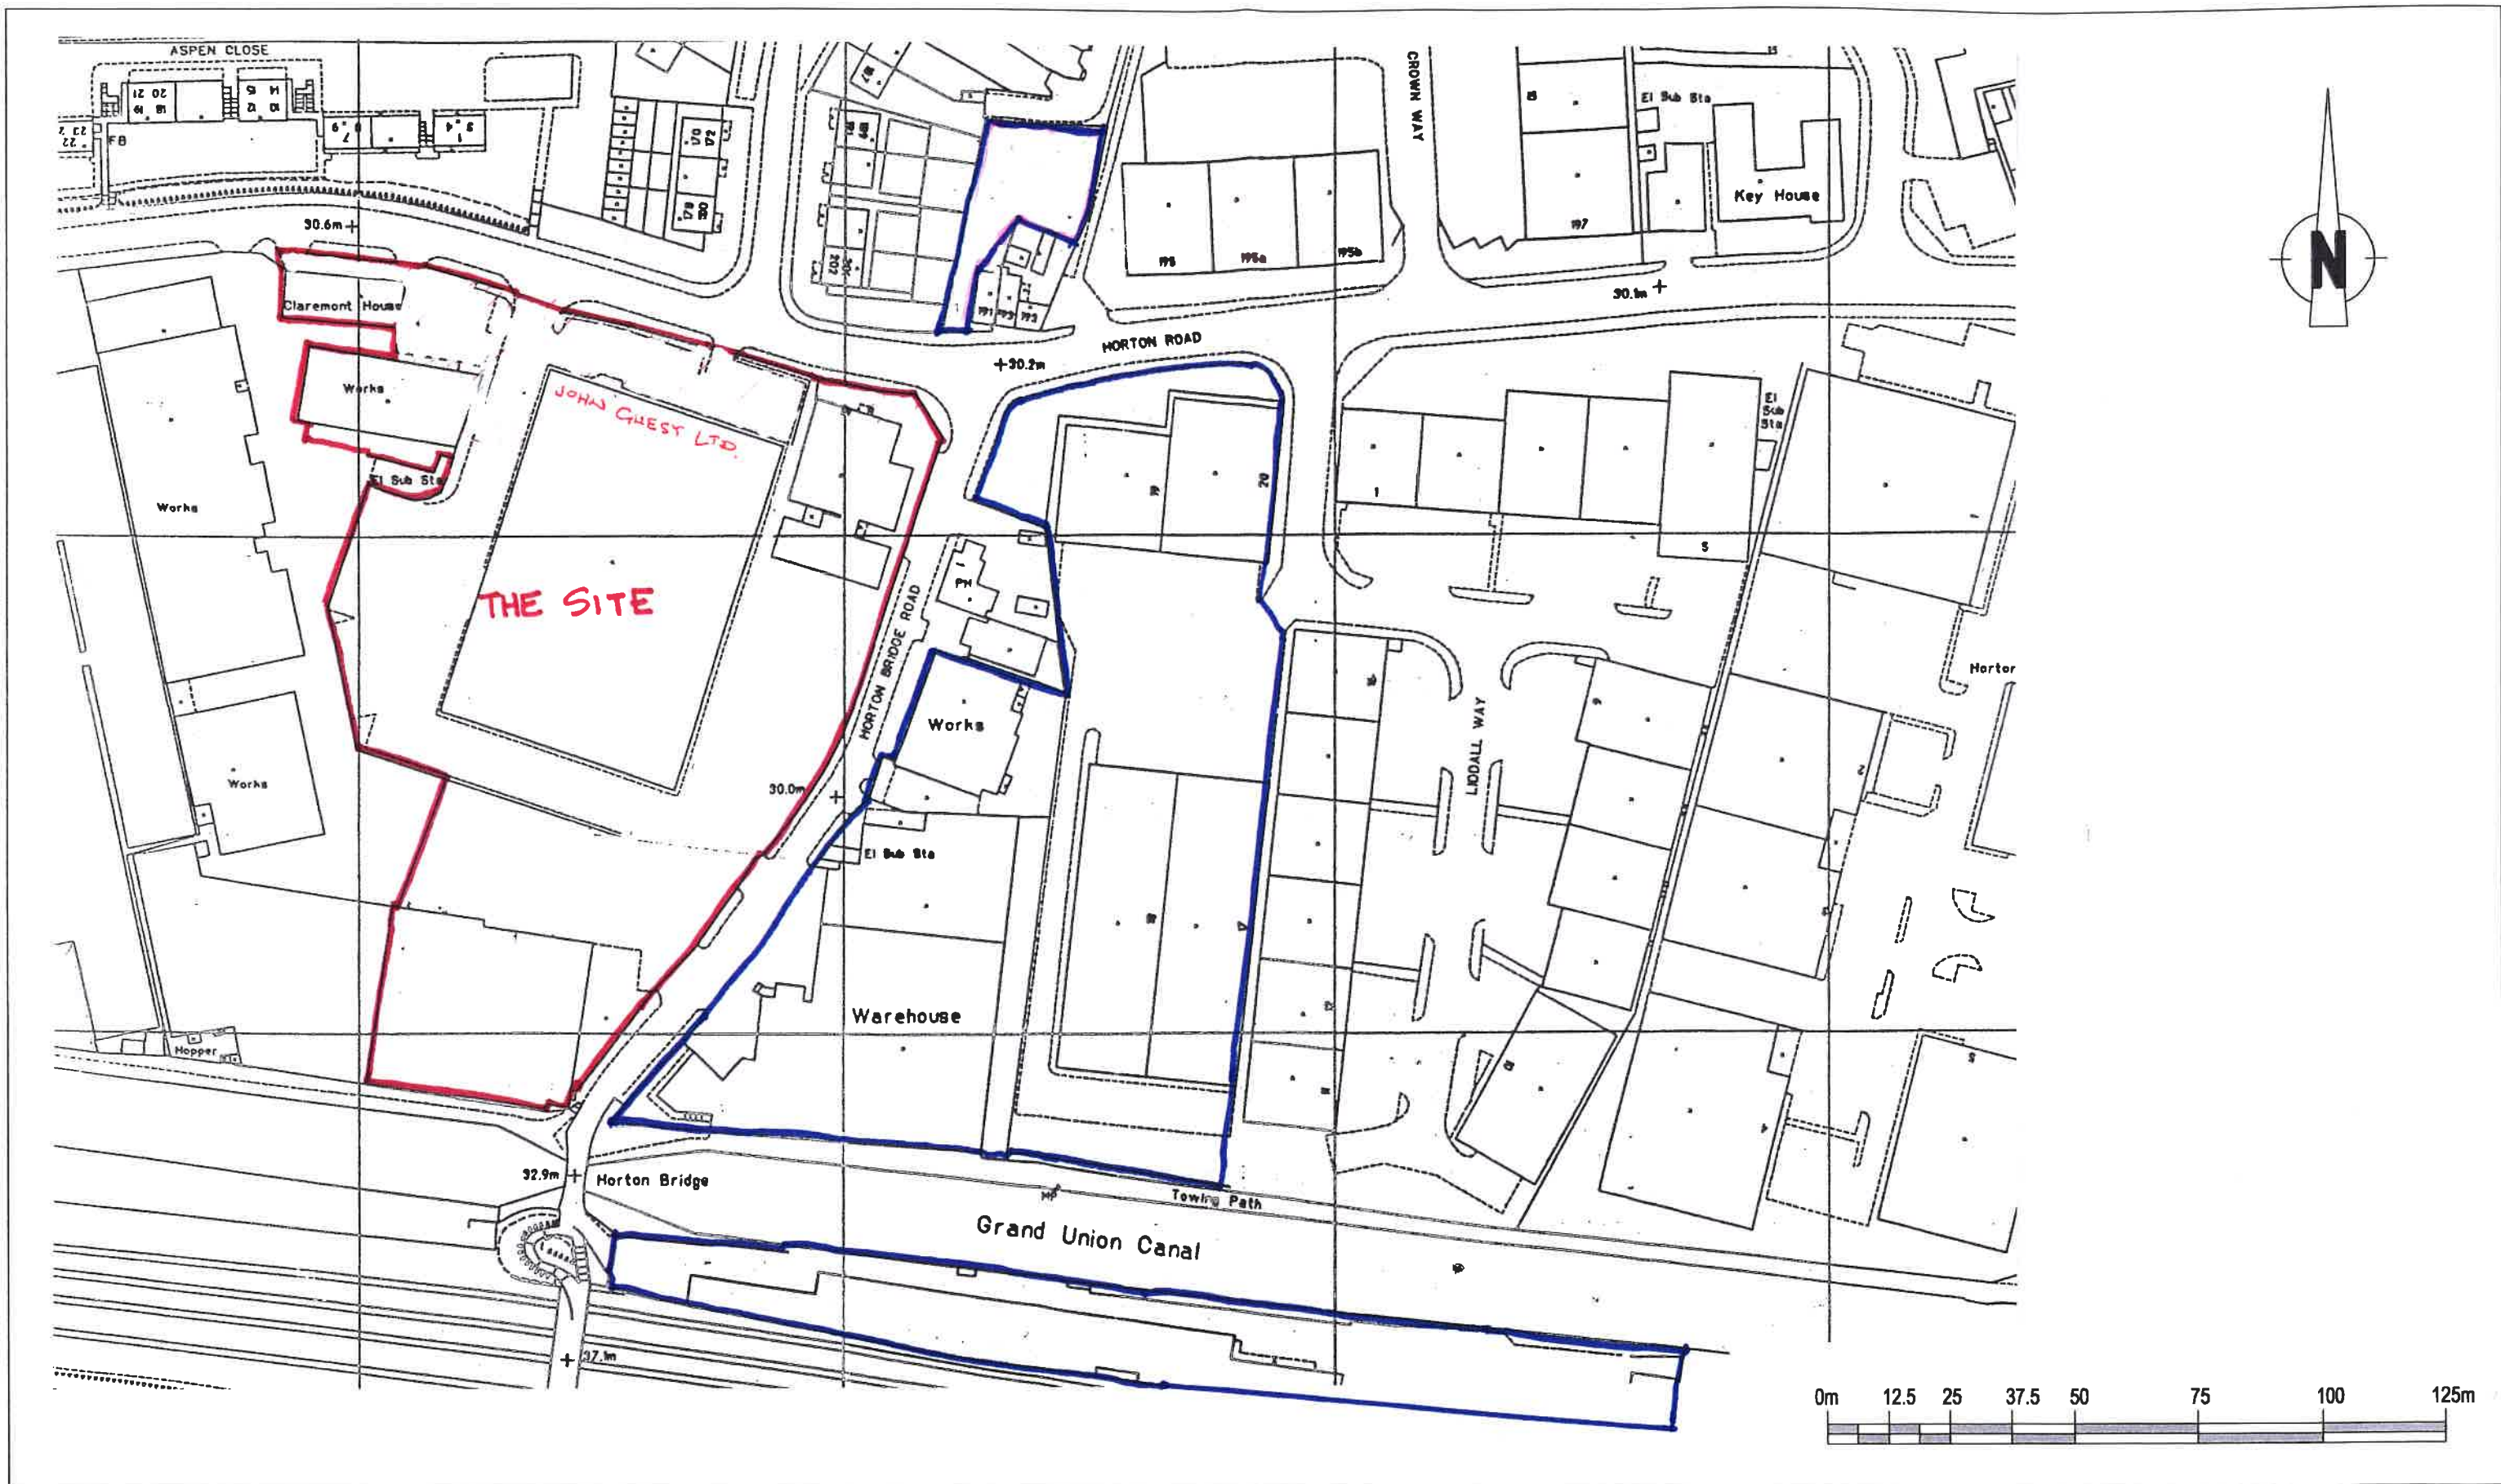

Revisions

Drawings Notes
1. this is not a survey drawing - all dimensions to be checked on site.
2. do not scale off this drawing.
3. the copyright of this drawing is the property of TP ARCHITECTS
4. all discrepancies to be reported to the architect
5. please ensure that this drawing is read together and cross referenced with all other relevant architectural drawings, schedules and specifications.
6. please ensure that this drawing is read in conjunction with all other consultants/specialist contractors relevant drawings, schedules and specifications.
7. TPARCHITECTS is a trading name of TPA DESIGN Ltd Registered address 33a St Lukes Road, Maidenhead, Berkshire SL67DN.

Project	John Guest Ltd Horton Road West Drayton UB7 8JL	TPARCHITECTS 33a St Lukes Road Maidenhead Berkshire SL6 7DN +(44) 01628412388 enquiries@tparch.co.uk www.tparch.co.uk				
Title	Scheme Proposals Location Plan					
Drg. No.	2446/PL/13	Rev	A	Drawn	BSW	Checked
				Date	Dec 2017	Scale
				1:1250 at A3		Status
				Planning		