EXISTING FRONT ELEVATION

EXISTING REAR ELEVATION

EXISTING RIGHT ELEVATION

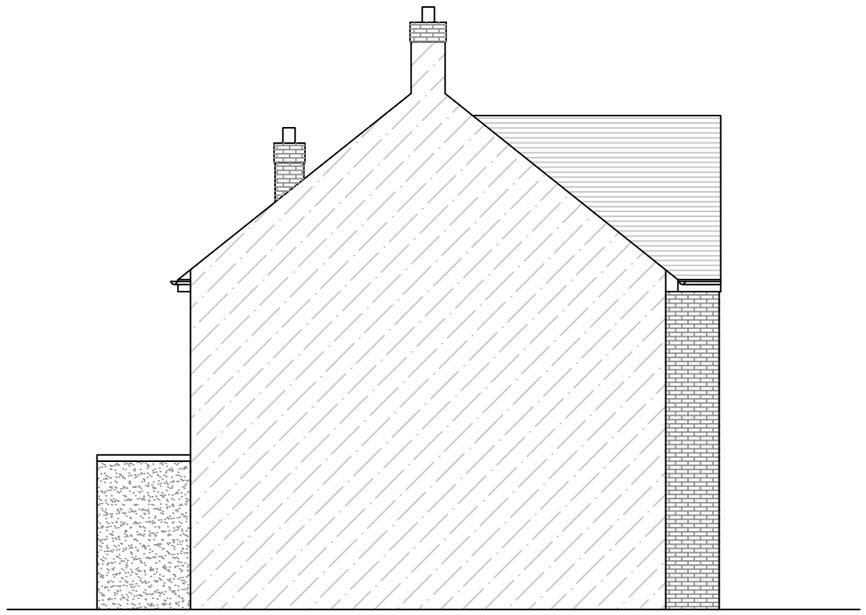

EXISTING LEFT ELEVATION

SCALE: 1:100

2m 0 2m 4m 6m 8m 10m

Client	MR VIVEK POPAT
	LONDON INTERIORS UNIT 8 BOWMAN TRADING ESTATE WESTMORELAND ROAD LONDON NW9 9RL
Project	6 WENTWORTH DRIVE PINNER HARROW HA5 2PS
Drawing Title	EXISTING ELEVATIONS
Drawing Title	PR23-021b — Rev.

Drawn By:	Scale:	Date:
B DODIA	1/100	20/03/2023