EXISTING FRONT ELEVATION

EXISTING REAR ELEVATION

EXISTING RIGHT ELEVATION

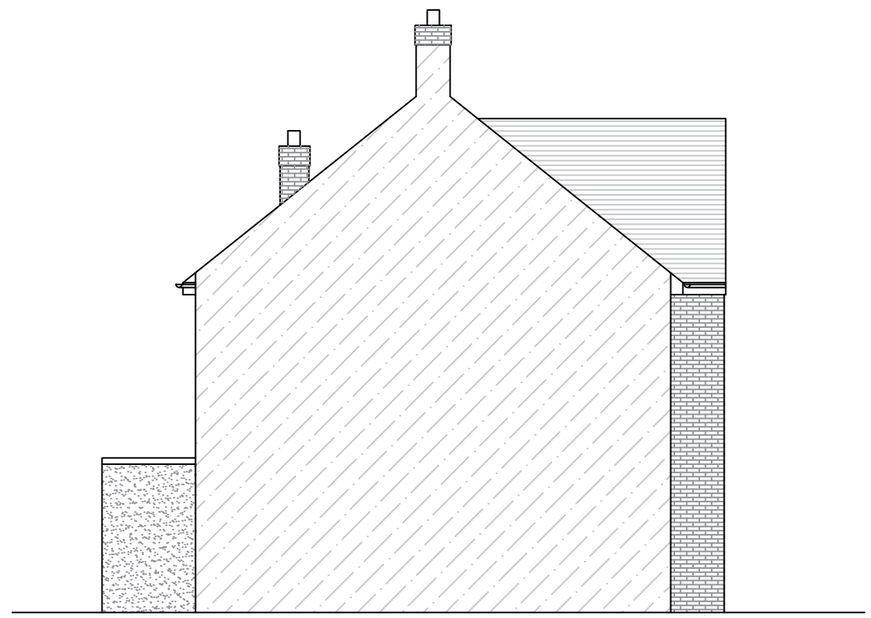

EXISTING LEFT ELEVATION

SCALE: 1:100

2m 0 2m 4m 6m 8m 10m

Client	MR VIVEK POPAT	
LONDON INTERIORS UNIT 8 BOWMAN TRADING ESTATE WESTMORELAND ROAD LONDON NW9 9RL		
Project	6 WENTWORTH DRIVE PINNER HARROW HA5 2PS	
Drawing Title	EXISTING ELEVATIONS	
Drawing Title	PR22-109b	Rev.
Drawn By: B PATEL	Scale: 1/100	Date: 18/11/2022