



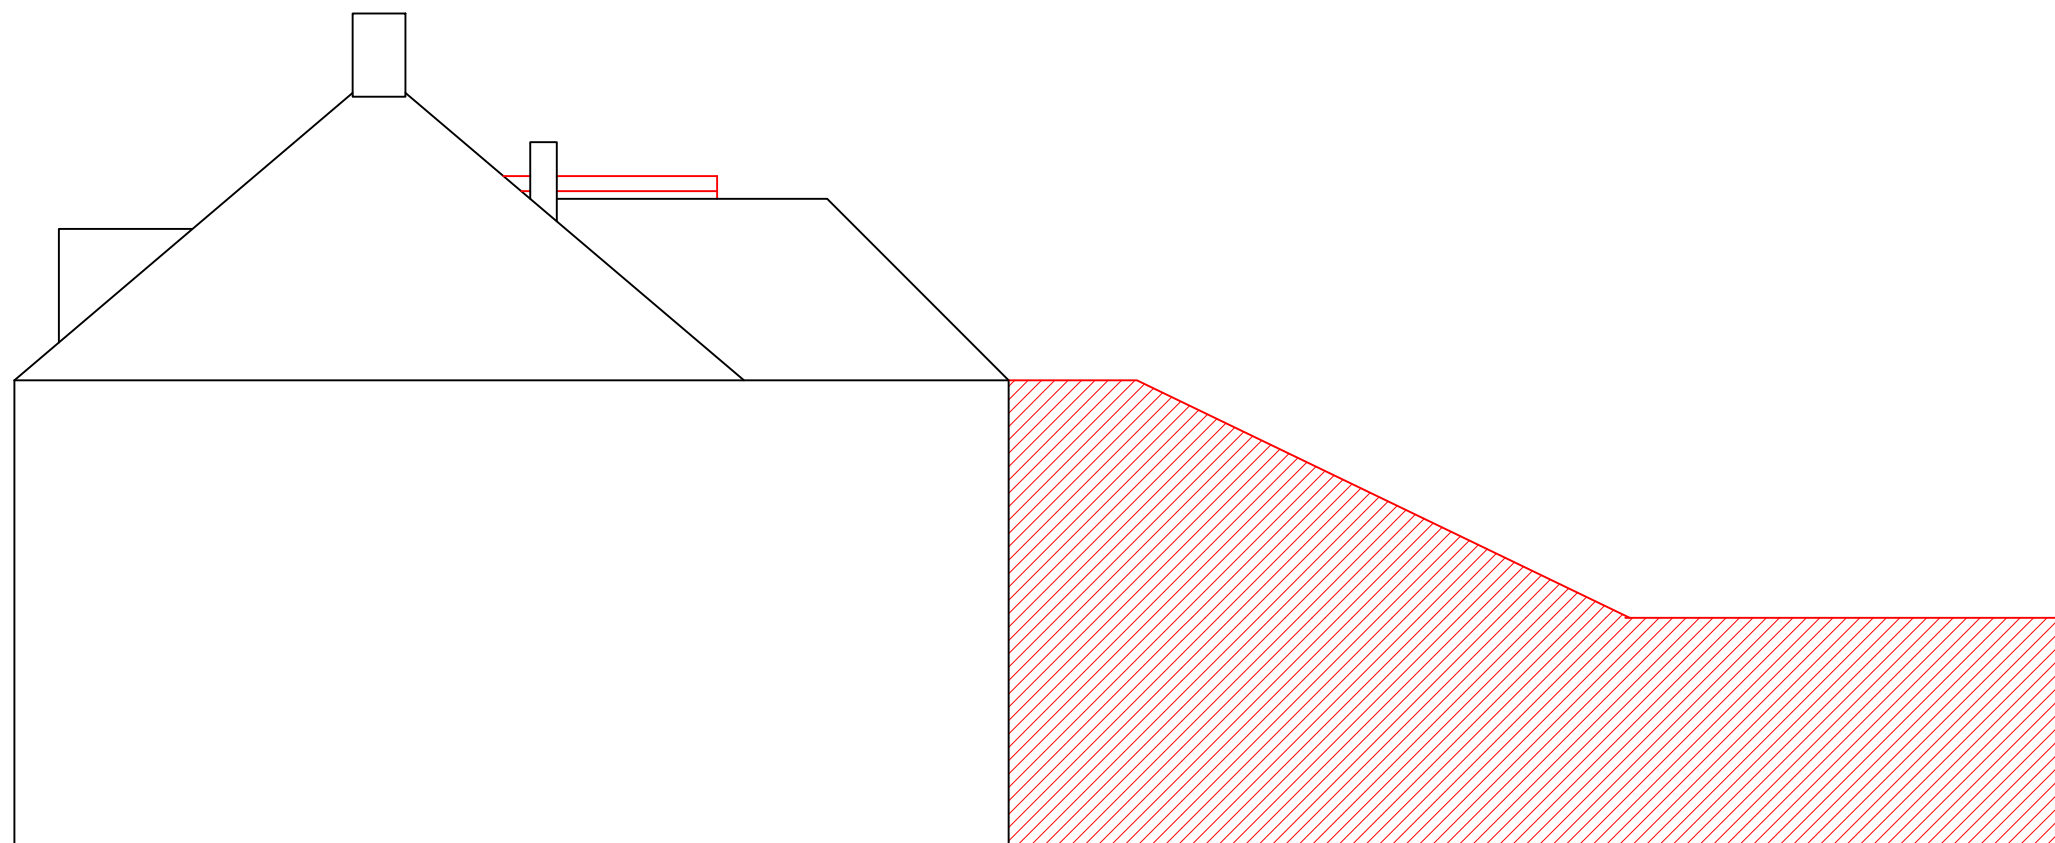

PROPOSED SIDE ELEVATION

H S PLANNING LTD

HEMEN SUTHAR
07940222723
hsplanningltd@yahoo.com

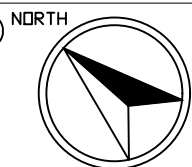

SCALE - 1:100@A3



PROPOSAL:
TWO SEPARATE FLAT CONVERSION

REVISION:

SITE:
767 UXBRIDGE ROAD
LONDON UB4 8HY

DATE: 20/02/2022

PROPOSED
SIDE
ELEVATION