

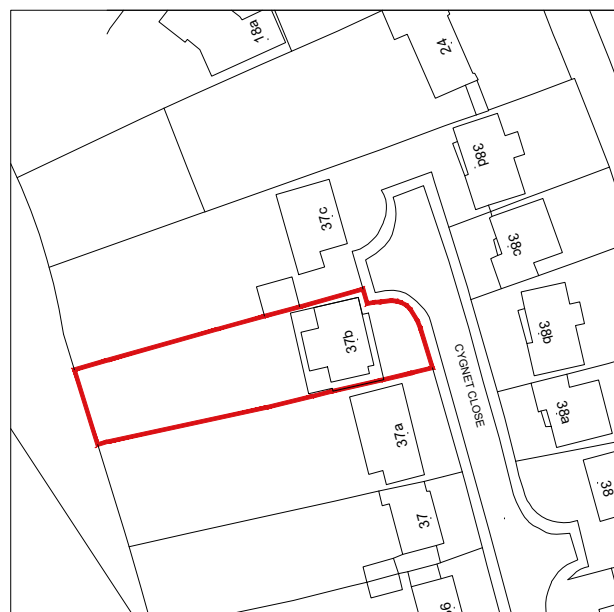
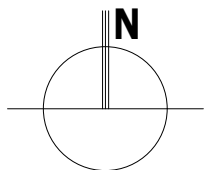


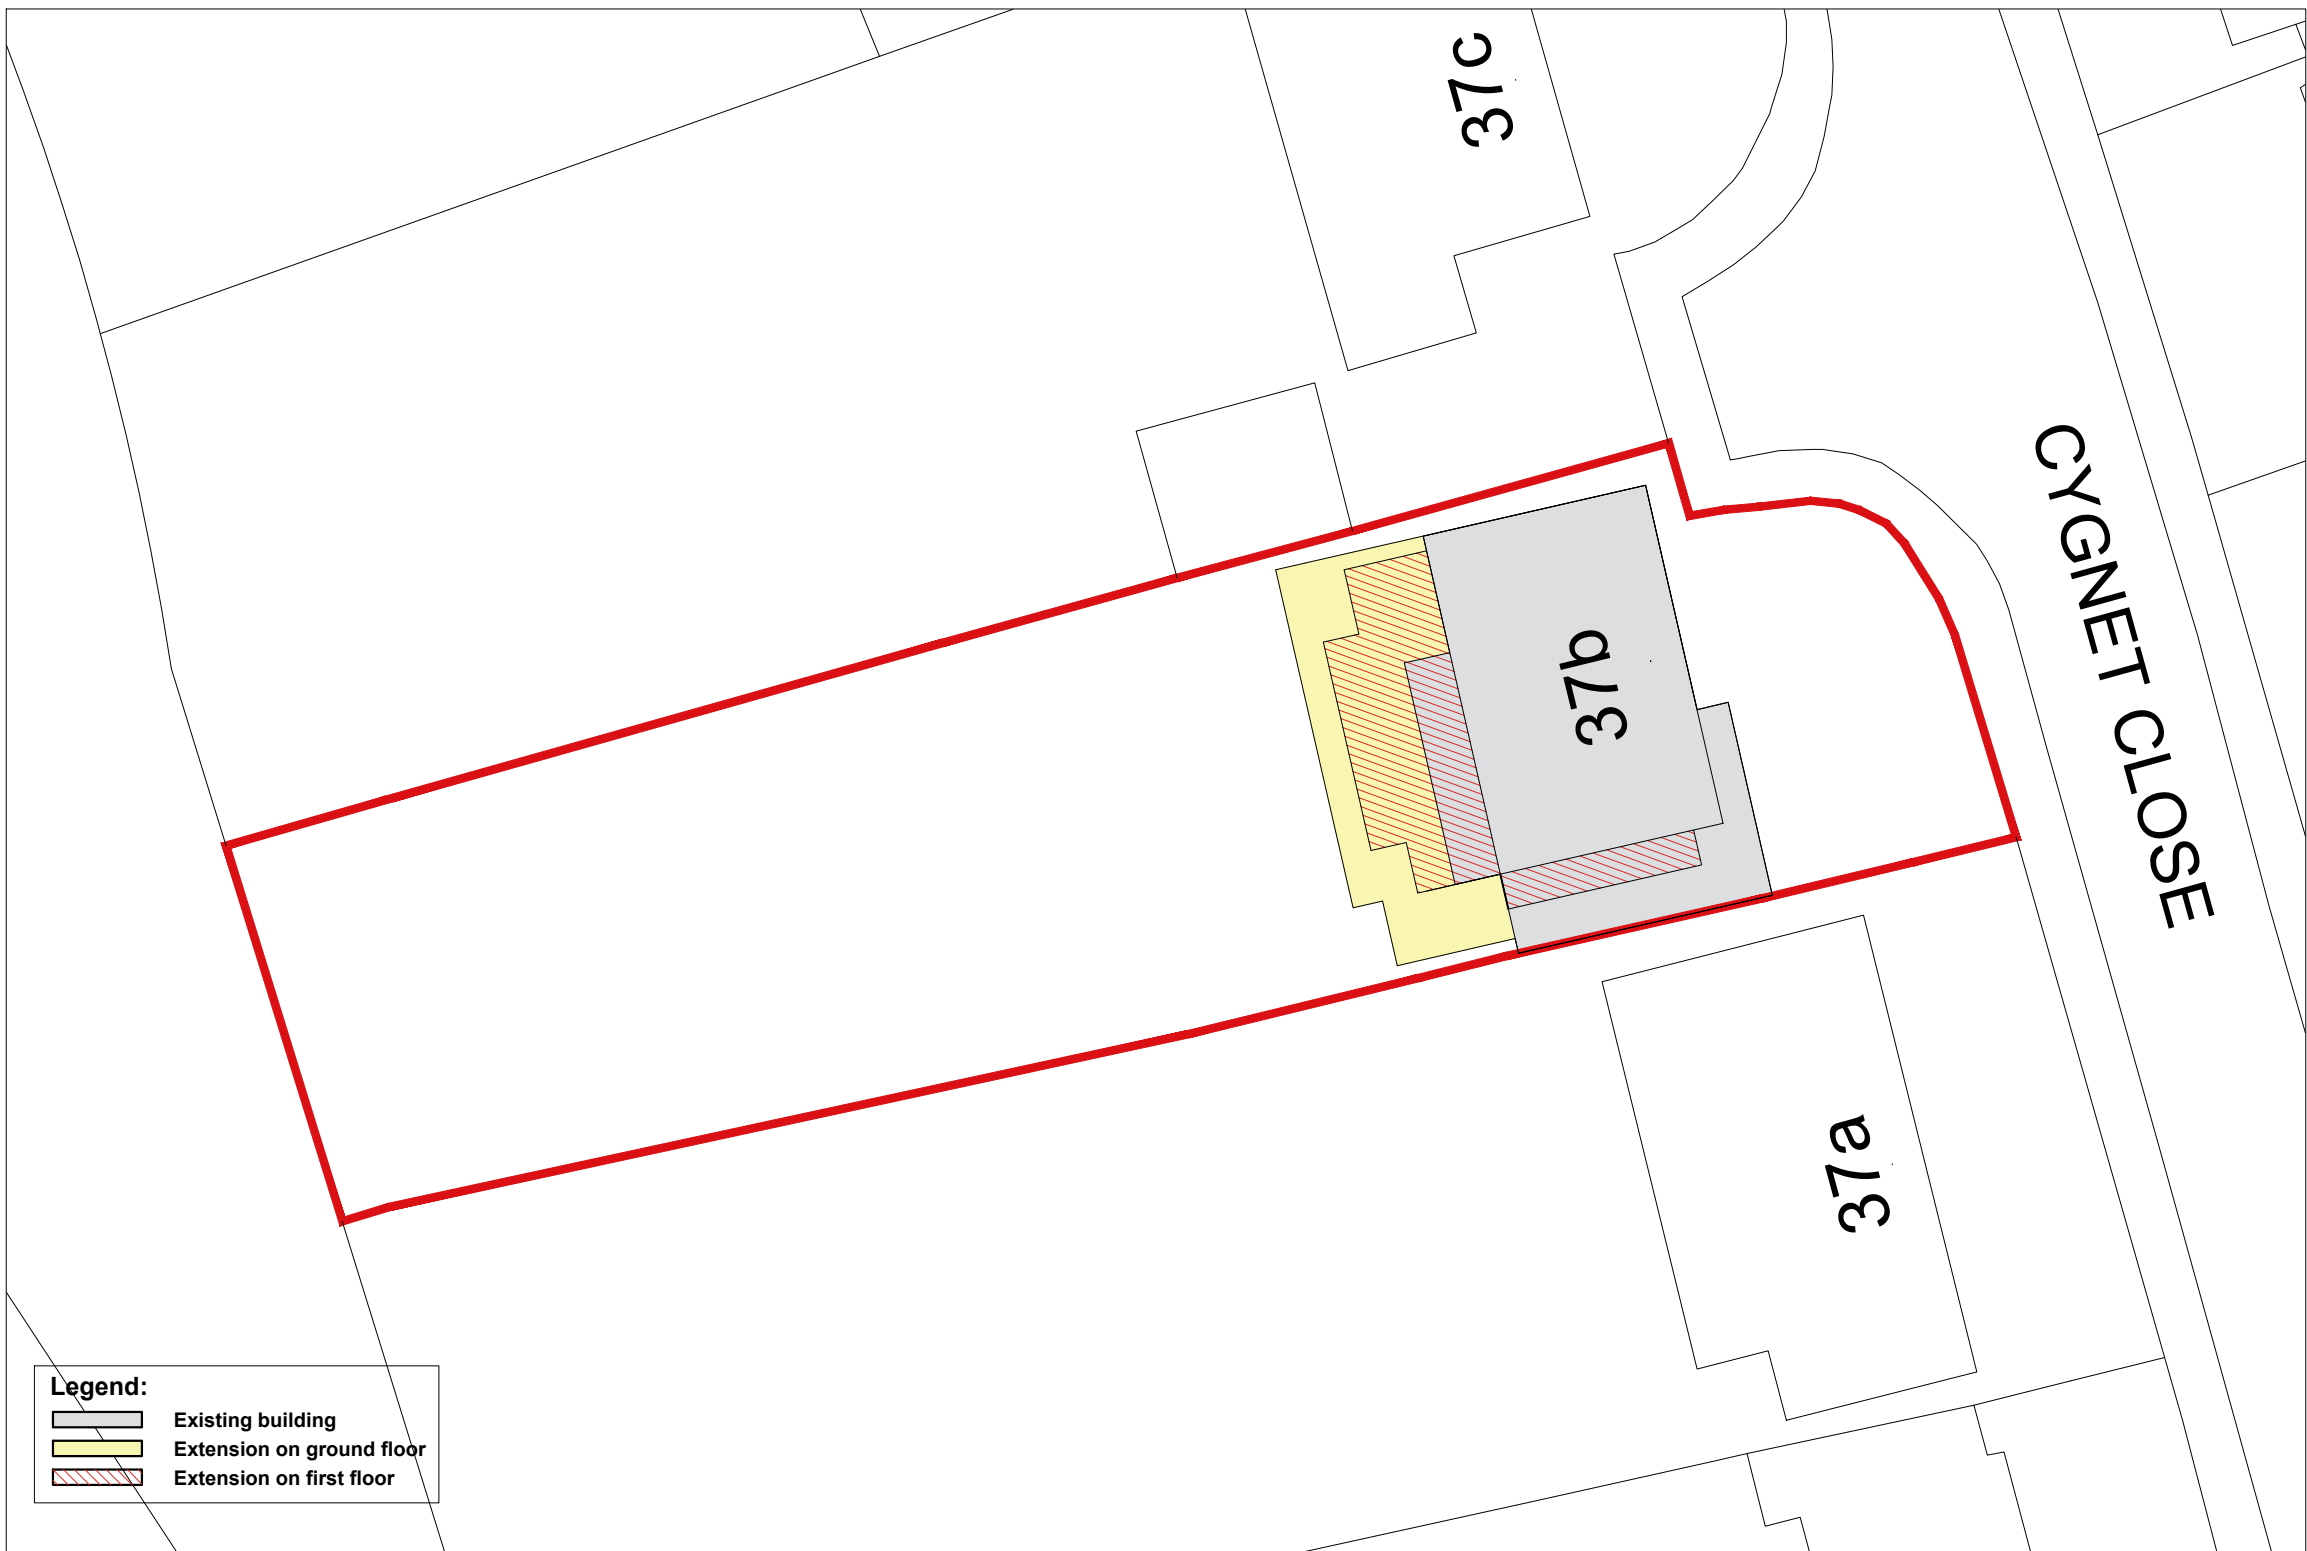


SITE LOCATION

Scale 1:1250

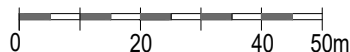

BLOCK PLAN

Scale 1:250

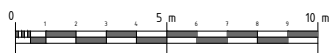

JETVIEW PROPERTIES LIMITED CHARTERED STRUCTURAL ENGINEERS & ARCHITECTURAL DESIGNERS ARGYLE HOUSE, 3RD FLR, JOEL STREET, NORTHWOOD HILLS MIDDLESEX HA6 1NW TEL: 01923 834 290 FAX: 01923 825 122 EMAIL: info@jvpdesignbuild.com	NOTES 1. THIS DRAWING IS TO BE READ IN CONJUNCTION WITH ALL RELEVANT ARCHITECTURAL AND ENGINEERING DWGS	REVISION	DESCRIPTION	DATE	PROJECT PART TWO STOREY, PART SINGLE STOREY REAR EXTENSION AND INTERNAL ADDITIONS AND ALTERATIONS 37B Cygnet Close, Northwood, London, HA6 2TA	DRAWING TITLE SITE AND BLOCK PLAN				
	THIS DRAWING IS SUBJECT TO COPYRIGHT DO NOT REPRODUCE THIS DRAWING WITHOUT PRIOR PERMISSION FROM JETVIEW PROPERTY LIMITED					CLIENT	SCALE	1 : 1250 / 1:500	@ A3	STATUS
					Mr SHIV POPAT	DATE	25/02/2020		CHECKED	
						JOB.NO.	SP-18-323		DRAWN	CL
						DWG.NO.	PA-01		REVISION	-