



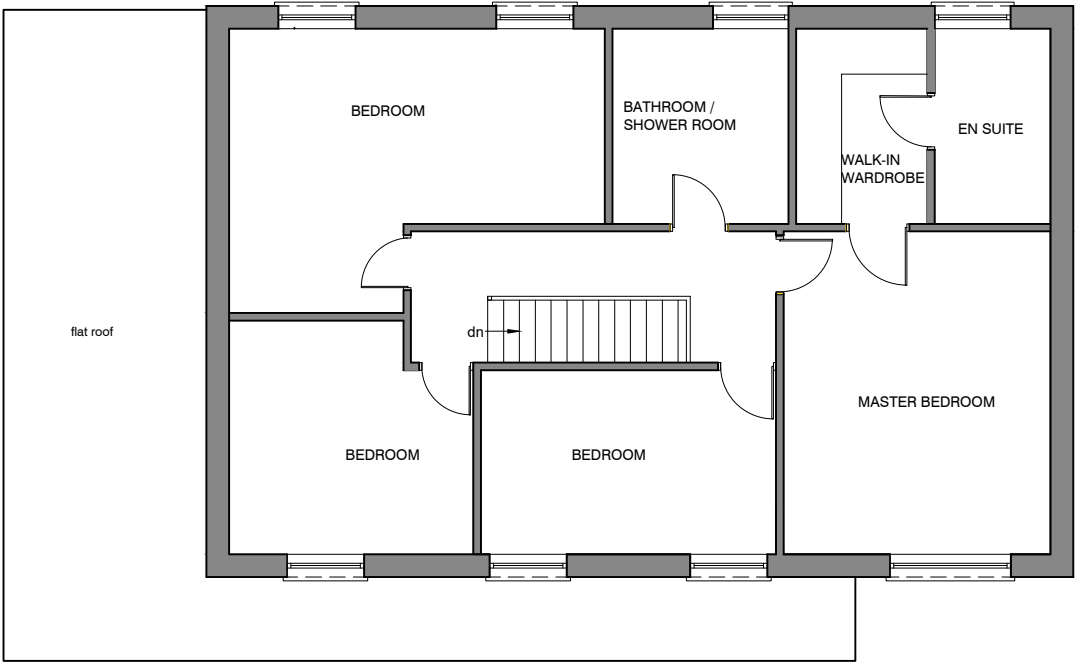

EXISTING FIRST FLOOR

scale 1:100

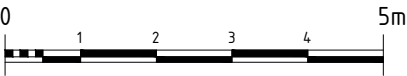

JETVIEW PROPERTIES LIMITED CHARTERED STRUCTURAL ENGINEERS & ARCHITECTURAL DESIGNERS ARGYLE HOUSE, 3RD FLR, JOEL STREET, NORTHWOOD HILLS MIDDLESEX HA6 1NW TEL: 01923 834 290 FAX: 01923 825 122 EMAIL: info@jvpdesignbuild.com	NOTES 1. THIS DRAWING IS TO BE READ IN CONJUNCTION WITH ALL RELEVANT ARCHITECTURAL AND ENGINEERING DWGS	REVISION	DESCRIPTION	DATE	PROJECT	DRAWING TITLE					
		A			PART TWO STOREY, PART SINGLE STOREY REAR EXTENSION AND INTERNAL ADDITIONS AND ALTERATIONS	EXISTING GROUND FLOOR AND FIRST FLOOR LAYOUTS					
					37B Cygnet Close, Northwood, London, HA6 2TA	CLIENT	SCALE	1:100	@ A3	STATUS	PA
					Mr SHIV POPAT		DATE	25/02/2020		CHECKED	
					JOB.NO.		SP-18-323		DRAWN	CL	
					DWG.NO.	PA-02		REVISION	-		
THIS DRAWING IS SUBJECT TO COPYRIGHT DO NOT REPRODUCE THIS DRAWING WITHOUT PRIOR PERMISSION FROM JETVIEW PROPERTY LIMITED											