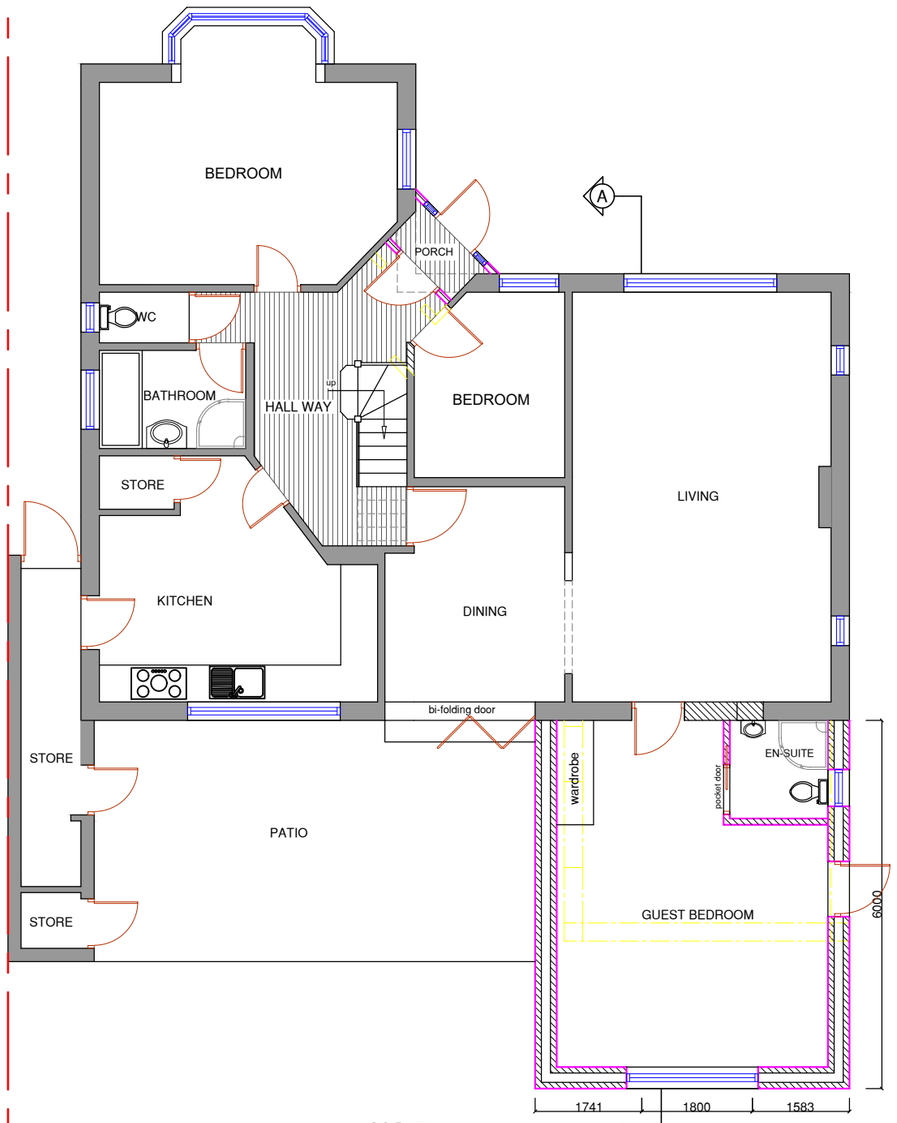

NO.7
PROPOSED GROUND FLOOR PLAN

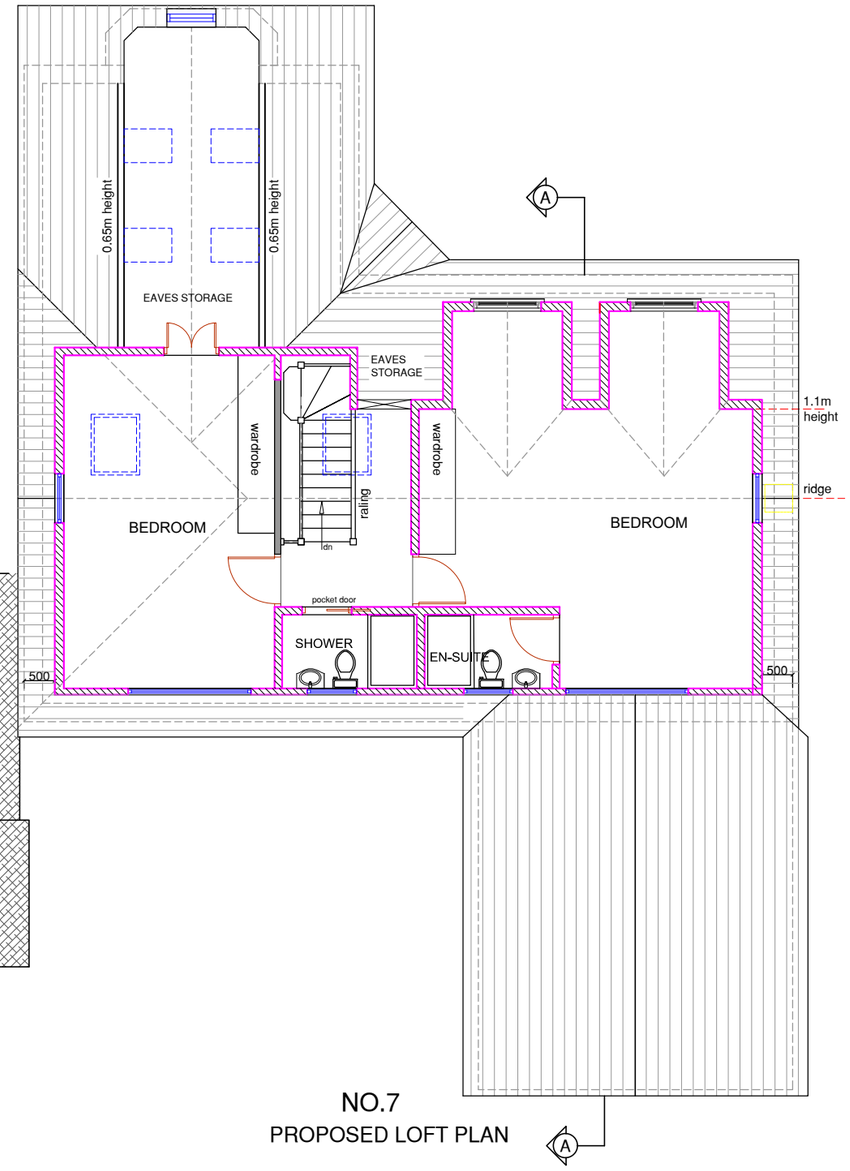

NO.7
PROPOSED LOFT PLAN

0m 1m 2m 3m 4m 5m
SCALE @ 1:100

NOTES :

Date	Revisions

SJR DESIGN LTD.
(ARCHITECTURAL DESIGN & CONSULTANT)

Client MR. & MRS. SUMAN SHRESTHA

Job Title

7 COPPERFIELD AVENUE
UXBRIGE
UB8 3NU

Drawing Title

PROPOSED FLOOR PLANS

Scale: 1 : 100 1(A3)
Date: MAY 2024
Checked by: Drawn by: RS

Drg No. TP/645/04
Rev.